
EAST COAST RAILWAY

SYSTEM MAP OF SAMBALPUR DIVISION

CORRECTED UP TO 31ST MARCH 2018

पैमाना : 1 से.मी. = 12.5 कि.मी. ● Scale : 1 Cm. = 12.5 Km.

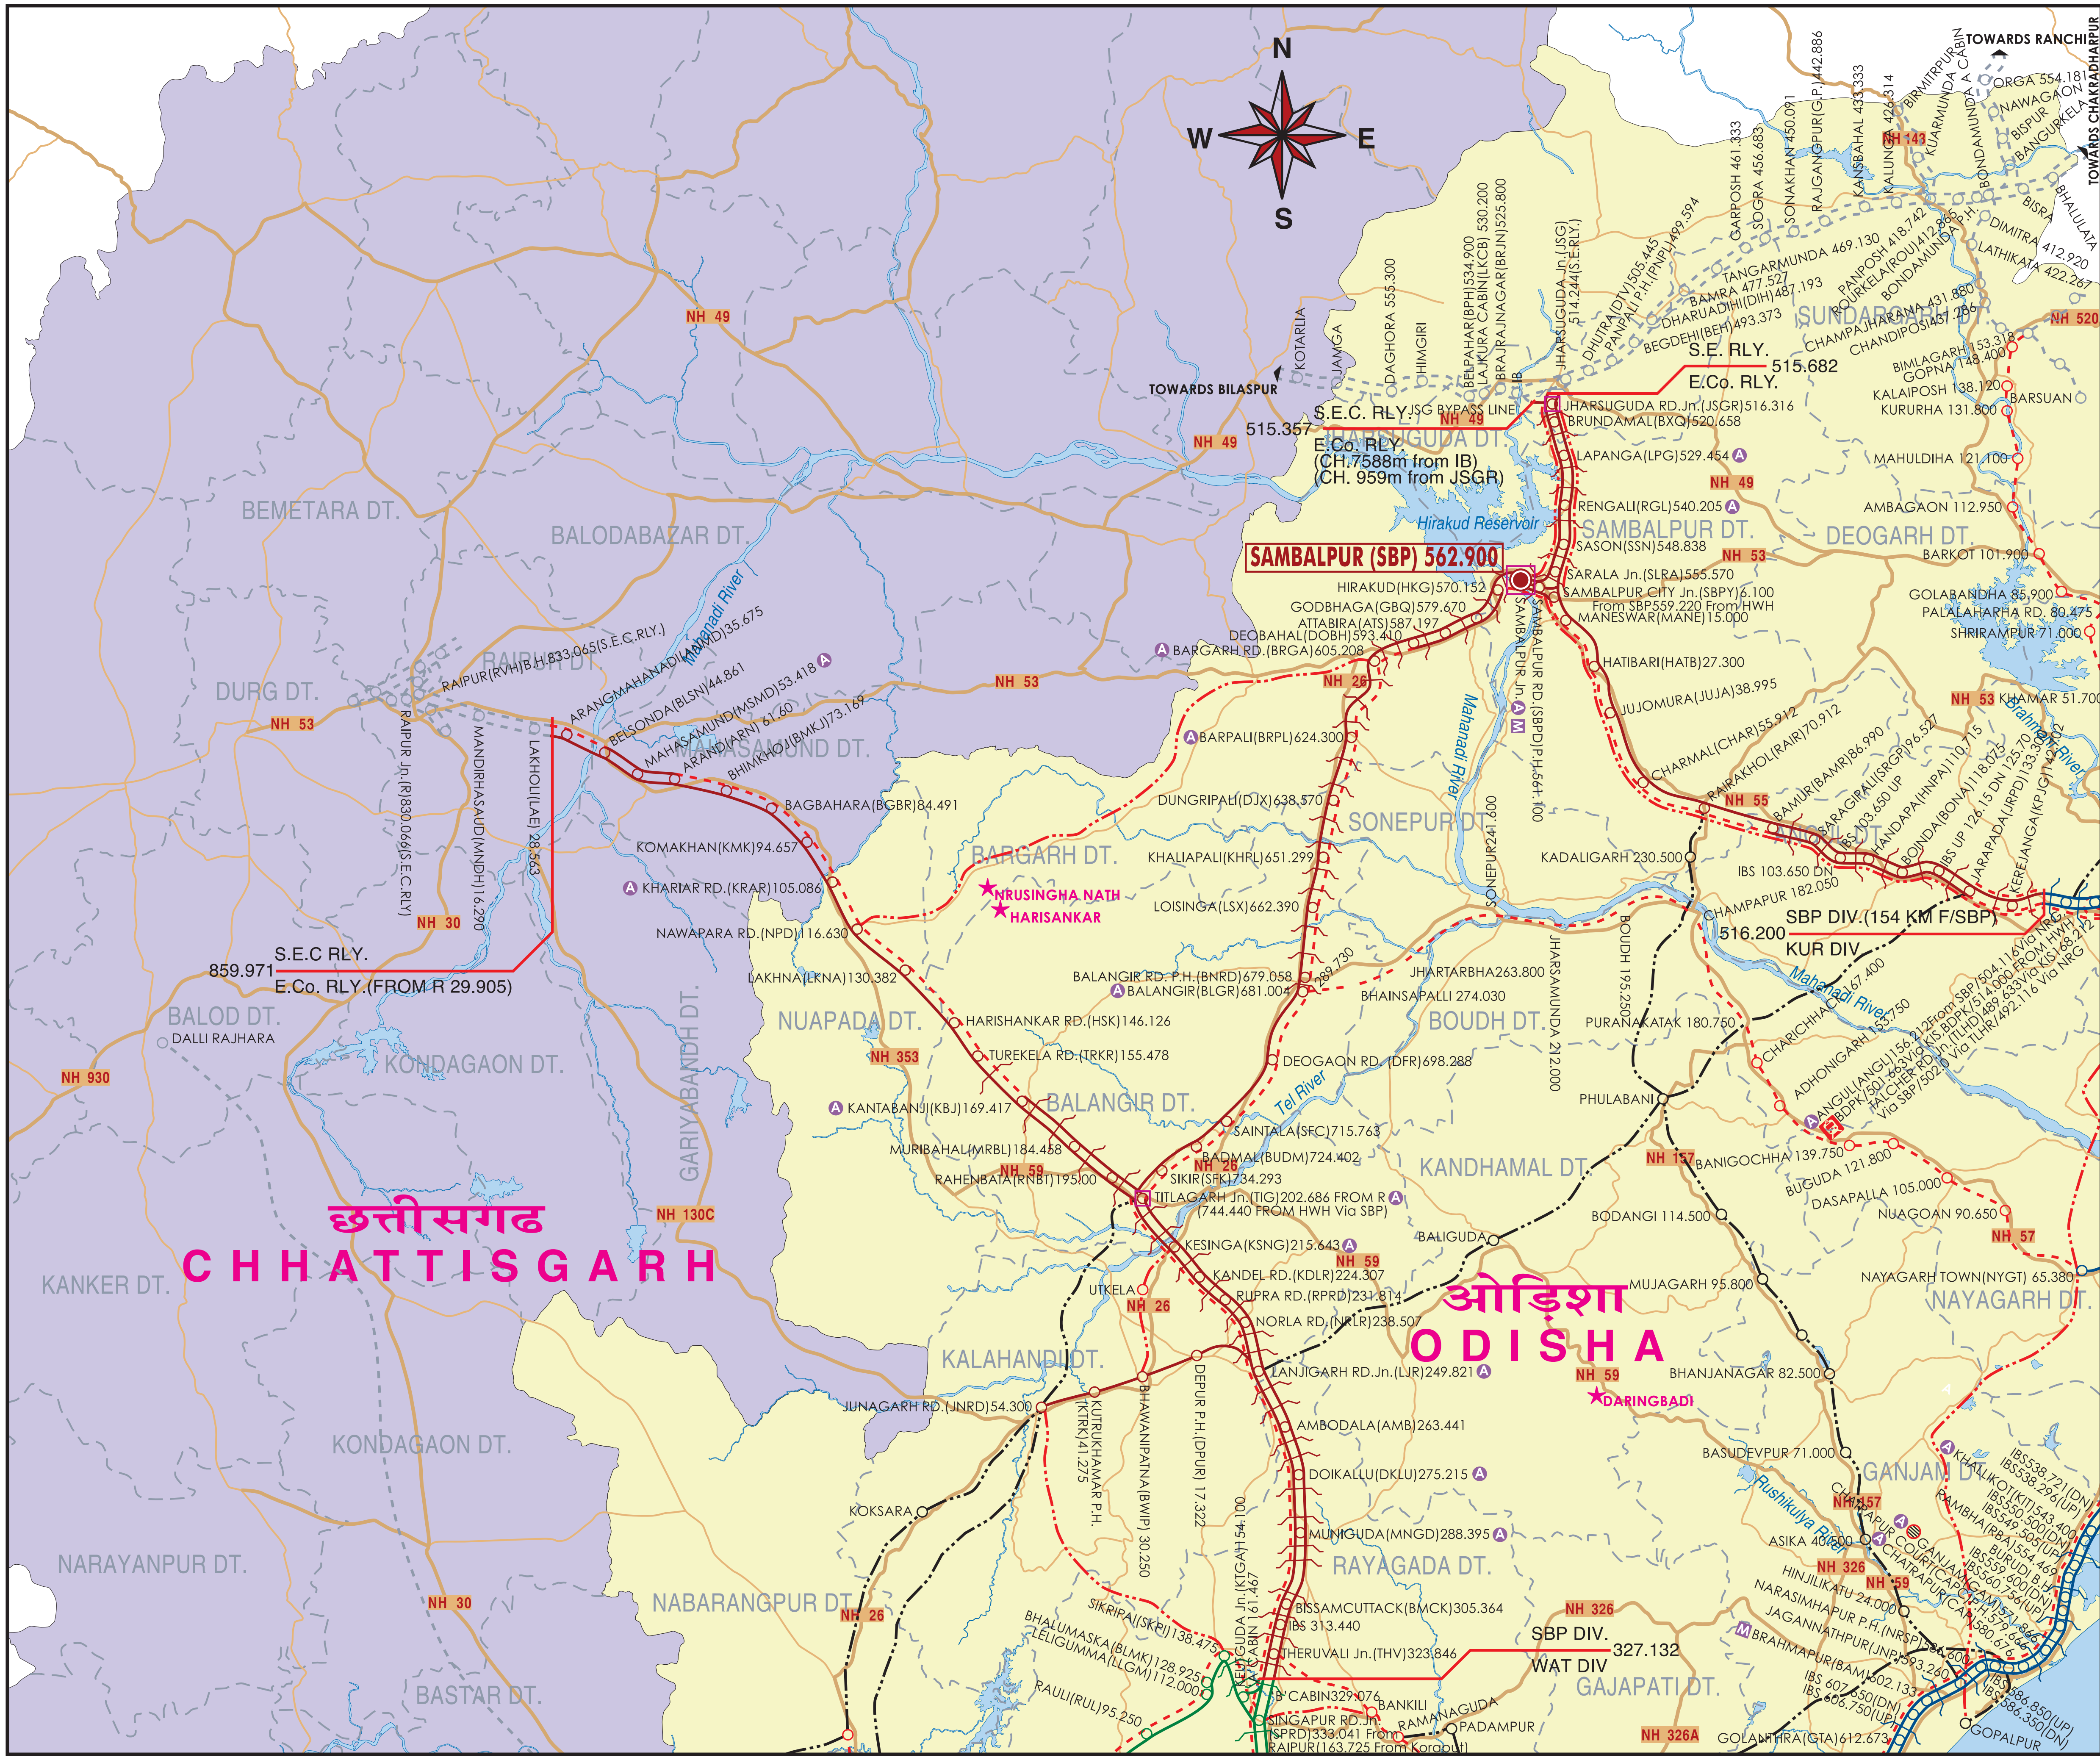

LEGEND

B. G. SINGLE LINE		DIVISIONAL HEAD QUARTERS	SBP KUR VSKP
B. G. NEW LINE IN PROGRESS		RAILWAY HEAD QUARTERS	
B. G. DOUBLE LINE		DISTRICT BOUNDARY	
B. G. DOUBLING IN PROGRESS		RIVER	
B. G. MULTIPLE LINE		NATIONAL HIGHWAY	
PROPOSED 3RD LINE		STATE HIGHWAY	
PROPOSED 4TH LINE		IMPORTANT TOURIST PLACES	
SURVEY IN PROGRESS		LOCO DISEL/ELECTRIC SHED	
SURVEY COMPLETED		HDN ROUTE	
OTHER RAILWAY		MULTI FUNCTIONAL COMPLEX	M
ELECTRIFIED LINE SINGLE /		ADARSH STATION	A
DOUBLE / MULTIPLE B. G.		AUTO SECTION	
		LONG HAUL LOOPS	

ELECTRIFIED ROUTE

DIVISION	ROUTE KM.	RUNNING TRACK KM.	TRACK KM.
SBP	406.833	680.518	748.383

NEW LINES IN PROGRESS

SECTION	KM.
GUNUPUR - THERUVALI	79.150

DOUBLING IN PROGRESS

SECTION	KM	SECTION	KM
TITLAGARH - LAKHOLI(EX)	124.111	SAMBALPUR - TALCHER	149.490
TITLAGARH - SAMBALPUR	159.830	VIZIANAGARAM - TITLAGARH	264.600

SURVEY IN PROGRESS

NEW LINE BETWEEN BHAWANIPATNA - KESINGA Via UTKELA
SAMBALPUR - JARAPADA 3RD LINE
JHARSUGUDA - SAMBALPUR 3RD & 4TH LINE

NEW SURVEYS SANCTIONED IN 2018-19

NIL

HDN ROUTE

JSG - SBP - TIG - VZM

B. G. SECTION, GROUPWISE

GROUP	SECTION	KM.	GROUP	SECTION	KM.
A	-------------	---------	E	SBPY - SLRA	3.650
B	-------------	---------		IB - JSGR	0.550
C	-------------	---------		LJR - JNR	54.300
D Spl.	SBP - ANGL (Ex)	154.000			
	(Ex) JSG - TIG	228.758			
	TIG - LAE (Ex)	172.781			
	TIG - SPRD (Ex)	124.446			
D	-------------	---------			

Total = 738.485 Km.

DETAILS OF LEVEL CROSSING

DIVISION	MANNED	UNMANNED	TOTAL
SAMBALPUR	218	39	257

DETAILS OF BRIDGES

DIVISION	IMPORTANT	MAJOR	MINOR	TOTAL
SAMBALPUR	10	139	1924	2073

STATEMENT SHOWING CATEGORY WISE NO. OF STATIONS

	CATEGORY OF STATION									
DIVISION/GROUP	NSG 1	NSG 2	NSG 3	NSG 4	NSG 5	NSG 6	HG 1	HG 2	HG 3	TOTAL
SAMBALPUR	0	0	1	3	17	39	0	0	4	64

DIVISION WISE ROUTE KILOMETERS, RUNNING TRACK KILOMETERS, TRACK KILOMETERS

DIVISION	COLOUR	ROUTE KILOMETER	RUNNING KILOMETER	TRACK KILOMETER
SAMBALPUR		738.485	1029.660	1321.555

Sd/- 14/06/2018
(A. K. Khatua)
ASST. ENGINEER (Plg.)

Sd/- 14.6.18
(A.Sahu)
DY. CHIEF ENGINEER (Plg.)

Sd/- 14.06.2018
(V. P. Srivastava)
CHIEF ENGINEER (Plg.)

Developed & Printed by SAITECH INFRACON (P) LTD./ saitechinfracon@gmail.com/94371 21801

Any discrepancy / corrections required may be brought to the notice of CE (Plg.), PCE's Office, ECo. Rly., Bhubaneswar. Tel. 50520 (Rly.), 0674 - 2303210 (P&T)