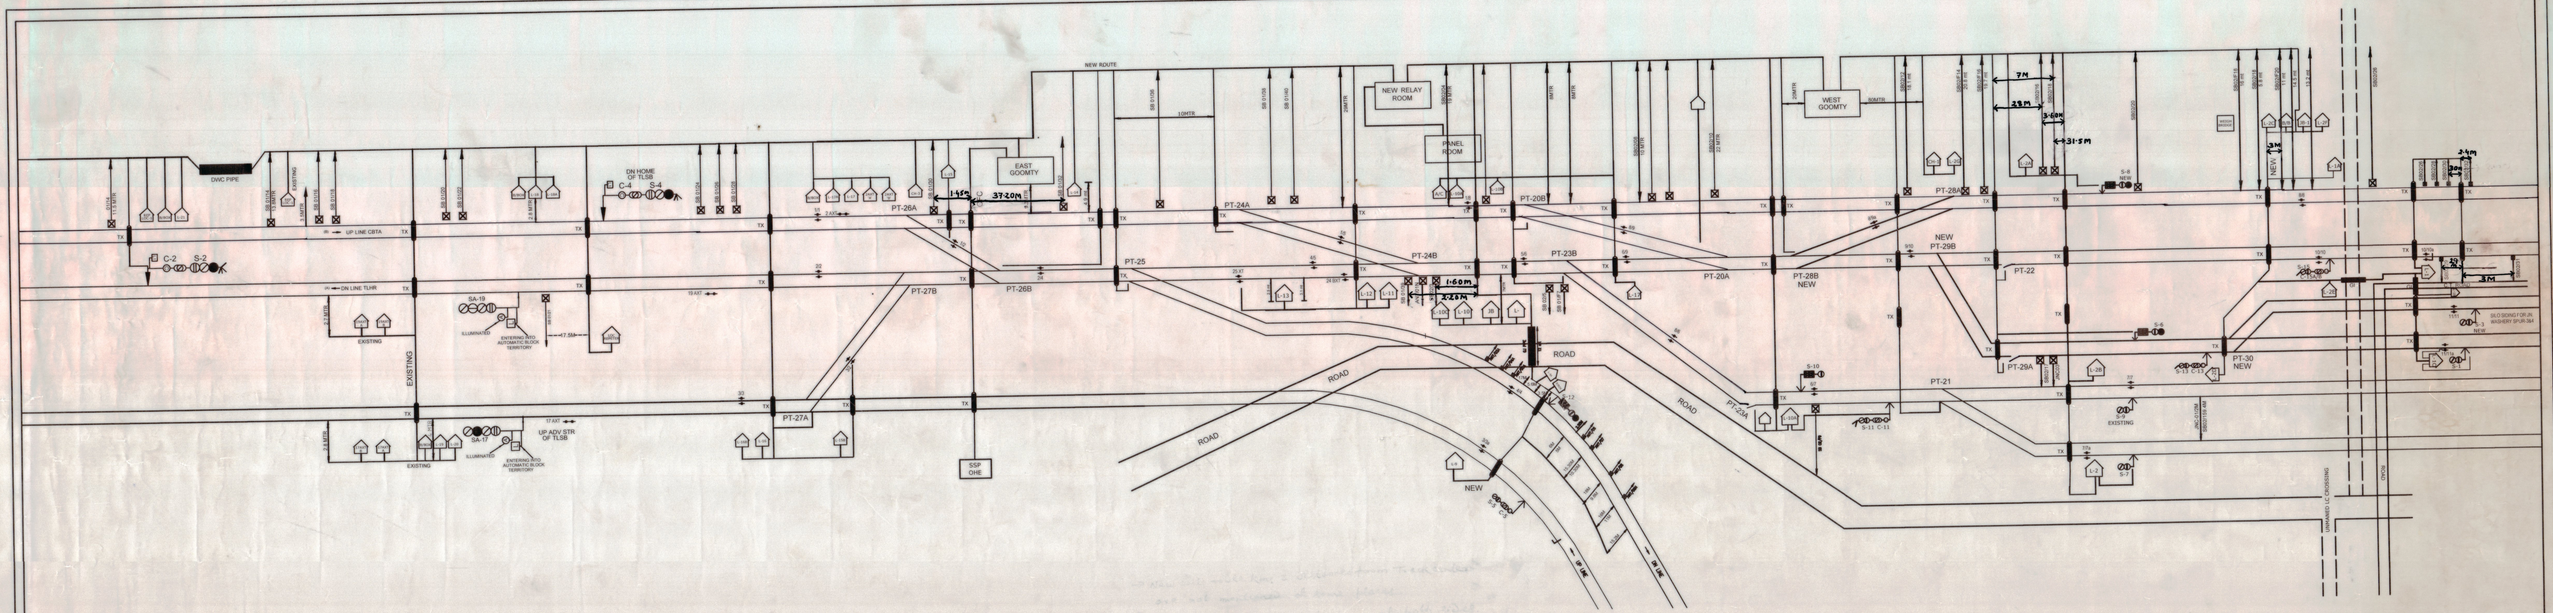

JAI JALARAM CONSTRUCTIONS COLLEGE SQUARE CUTTACK-753003	DRAWN	CHECKED			SH. NO.01	RITES LTD. (A GOVT. OF INDIA ENTERPRISE) REGIONAL PROJECT OFFICE, UNIT NO. 1122-1132, DLF CYBER CITY,11TH FLOOR, BHUBANESWAR-751024	E.Co.R.	TLSB	CABLE ROUTE PLAN
	B.Raja 10/09/22	11.9.22			SI-21334		DIV-KUR		
		ENGG./RITES	AM/RITES/SBS	JGM/RITES/SBS					

CHECKED		APPROVED	SH NO . 01
12/9/22	12.9.22		SI-21334
SSE/SIG/TLHR	ASTE/ANGL	SR.DSTE/KUR	