

SONEPUR



S.I. NO:- 22236,(E.I),CL-'B',STD- II

KM:- 241.800 F/KUR,


KM:- 46.930 F/BLGR.

UP / DN

TO UP CH. LOC. 1

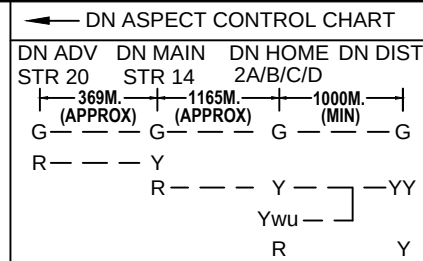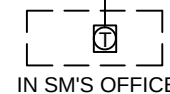

KHURDA ROAD Jn.
(KM: 241.800)
PURUNAPANI
(KM: 9.350)

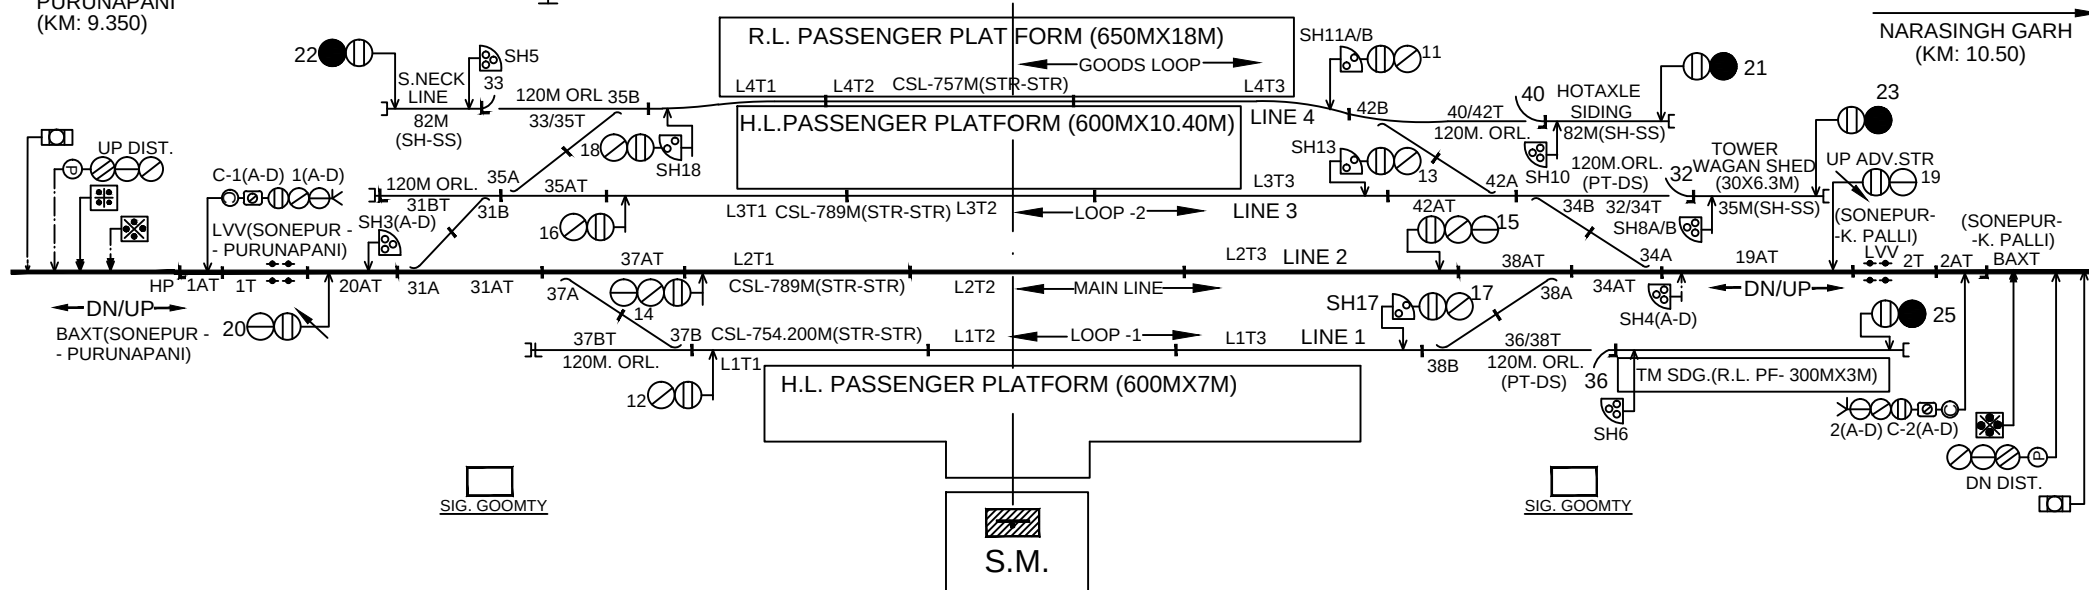

CRANK HANDLE CONTROL
FOR EMERGENCY
OPERATION OF POINTS

SL. NO.	CRANK HANDLE	CONTROL POINTS
1.	CH1	31A/B.37A/B
2.	CH2	32.
3.	CH3	33.35A/B.
4.	CH4	34A/B.38A/B.
5.	CH5	36.
6.	CH6	40.42A/B.

V.D.U. FOR E.I. AT S.M.

TOTAL NUMBER OF CONTROLS :- 1 TO 50

SIGNAL COTROLS : 1 - 30.

NUMERICALS USED : 1 - 6.8.10 - 20.

SPARE : 7. 9. 21 - 30.

POINTS & OTHERS CONTROLS : 31 - 50.

SPARE : 39. 41. 43 - 50.

SYSTEM OF WORKING

No.	SYSTEM	SECTION	INSTRUMENT	LOCATION
1.	ABSOLUTE BLOCK	SONEPUR - PURUNAPANI	TLBI (FM DAIDO TYPE)	SM's ROOM
2.	ABSOLUTE BLOCK	SONEPUR- KHAMBERSWARPALI	TLBI (FM DAIDO TYPE)	SM's ROOM

NM:19.02.2024