


JHARMUNDA

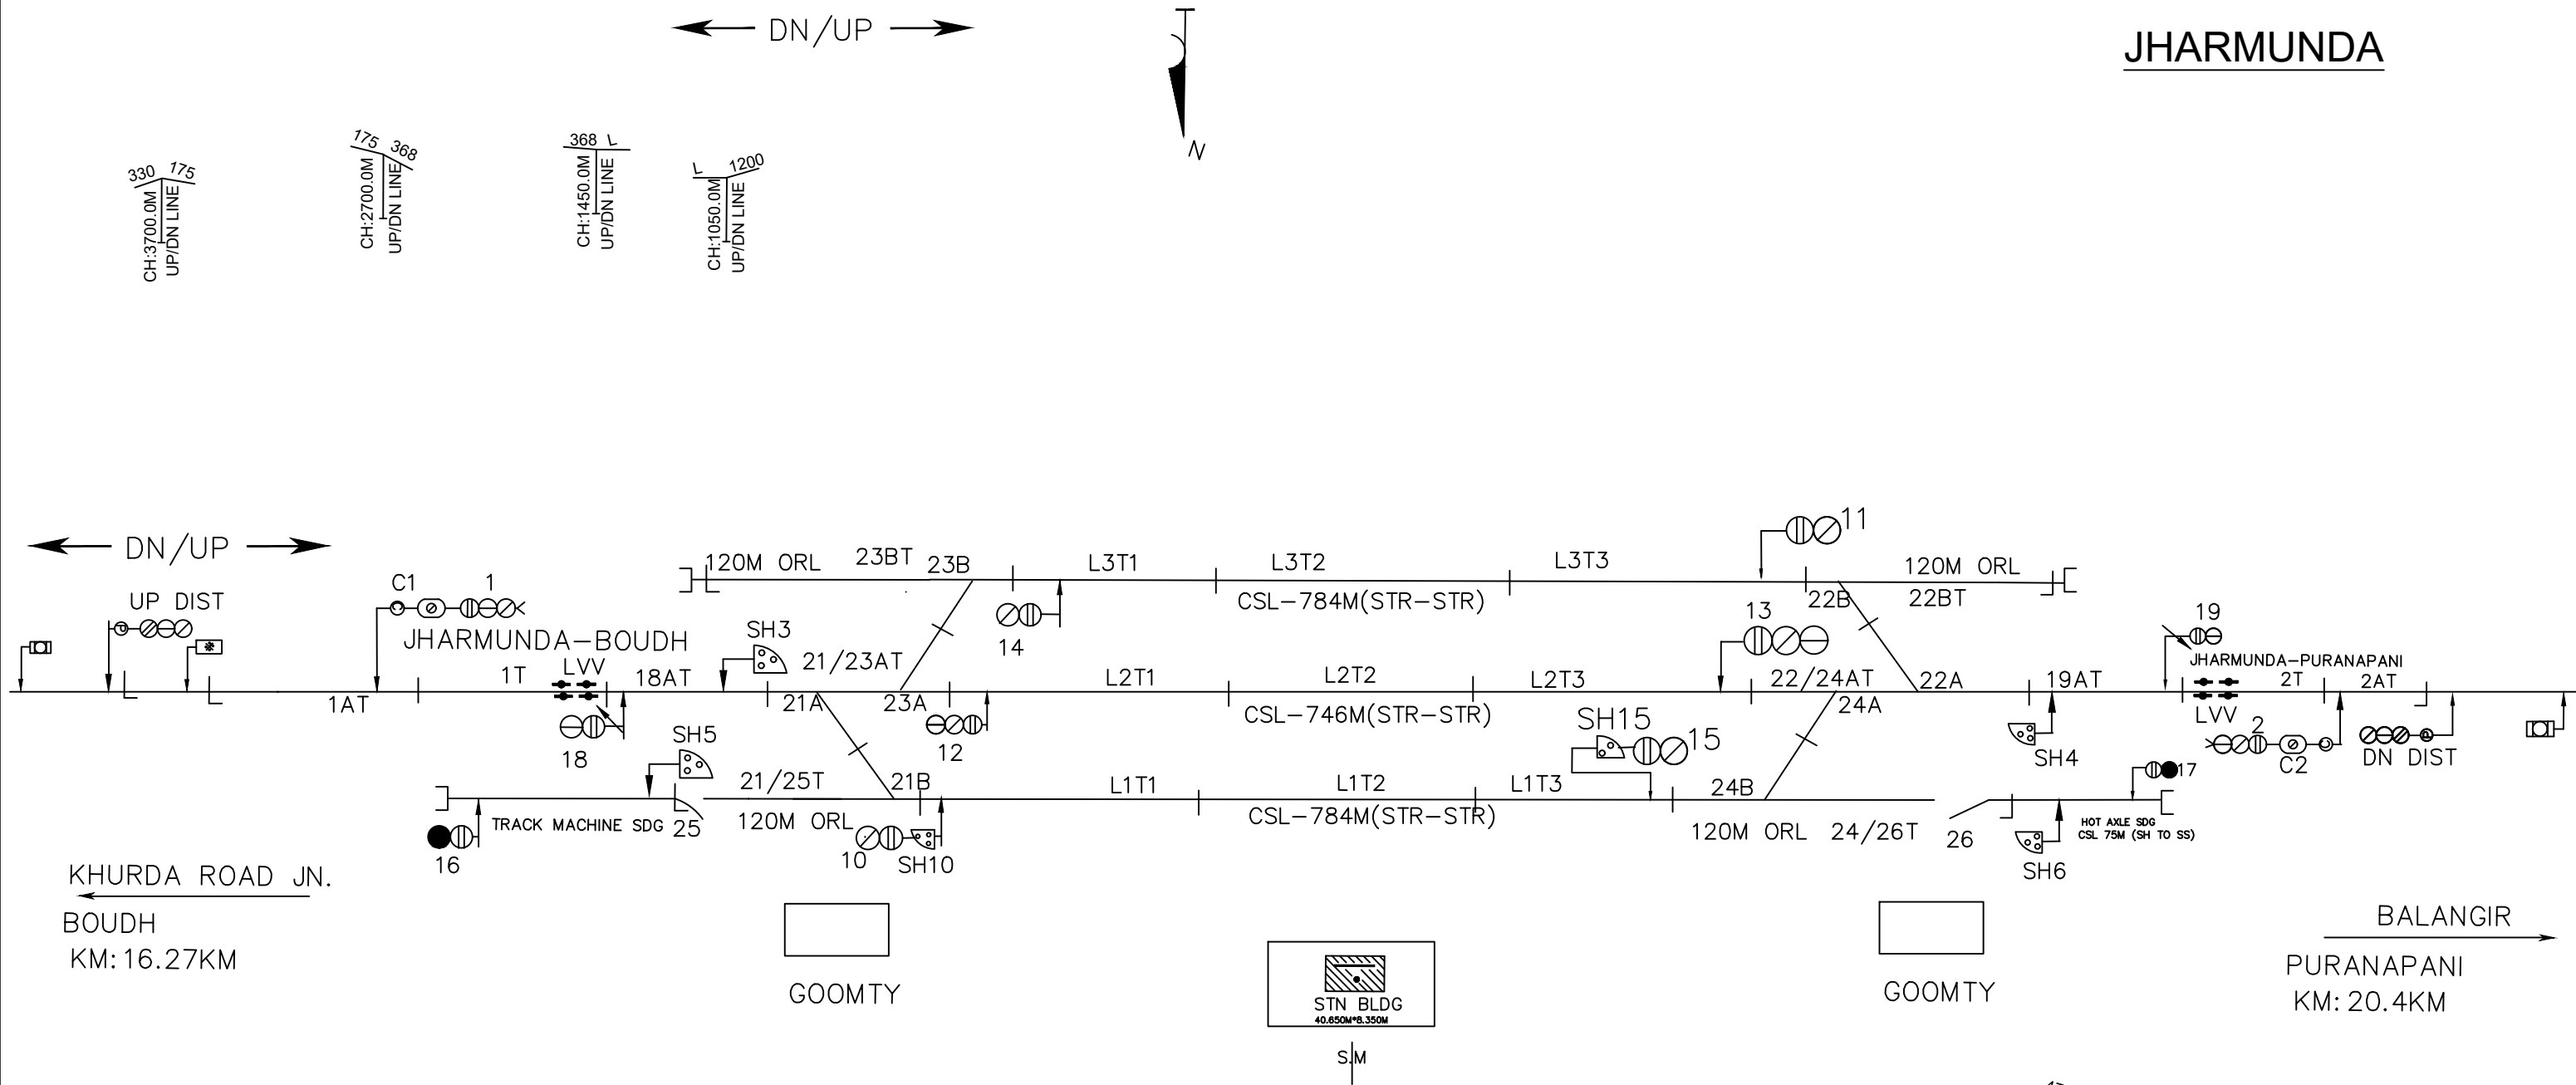

KHURDA ROAD JN.
BOUDH
KM: 16.27KM

BALANGIR
PURANAPANI
KM: 20.4KM

CRANK HANDLE CONTROL FOR EMERGENCY OPERATION OF POINTS		
No.	CRANK HANDLE	CONTROL POINTS
1.	CH1	21A/B,23A/B
2.	CH2	22A/B,24A/B
3.	CH3	25
4.	CH4	26

EI JHARMUNDA	DRG. NO.
STND OF INTERLOCKING II	S.I. 22235 ALT B