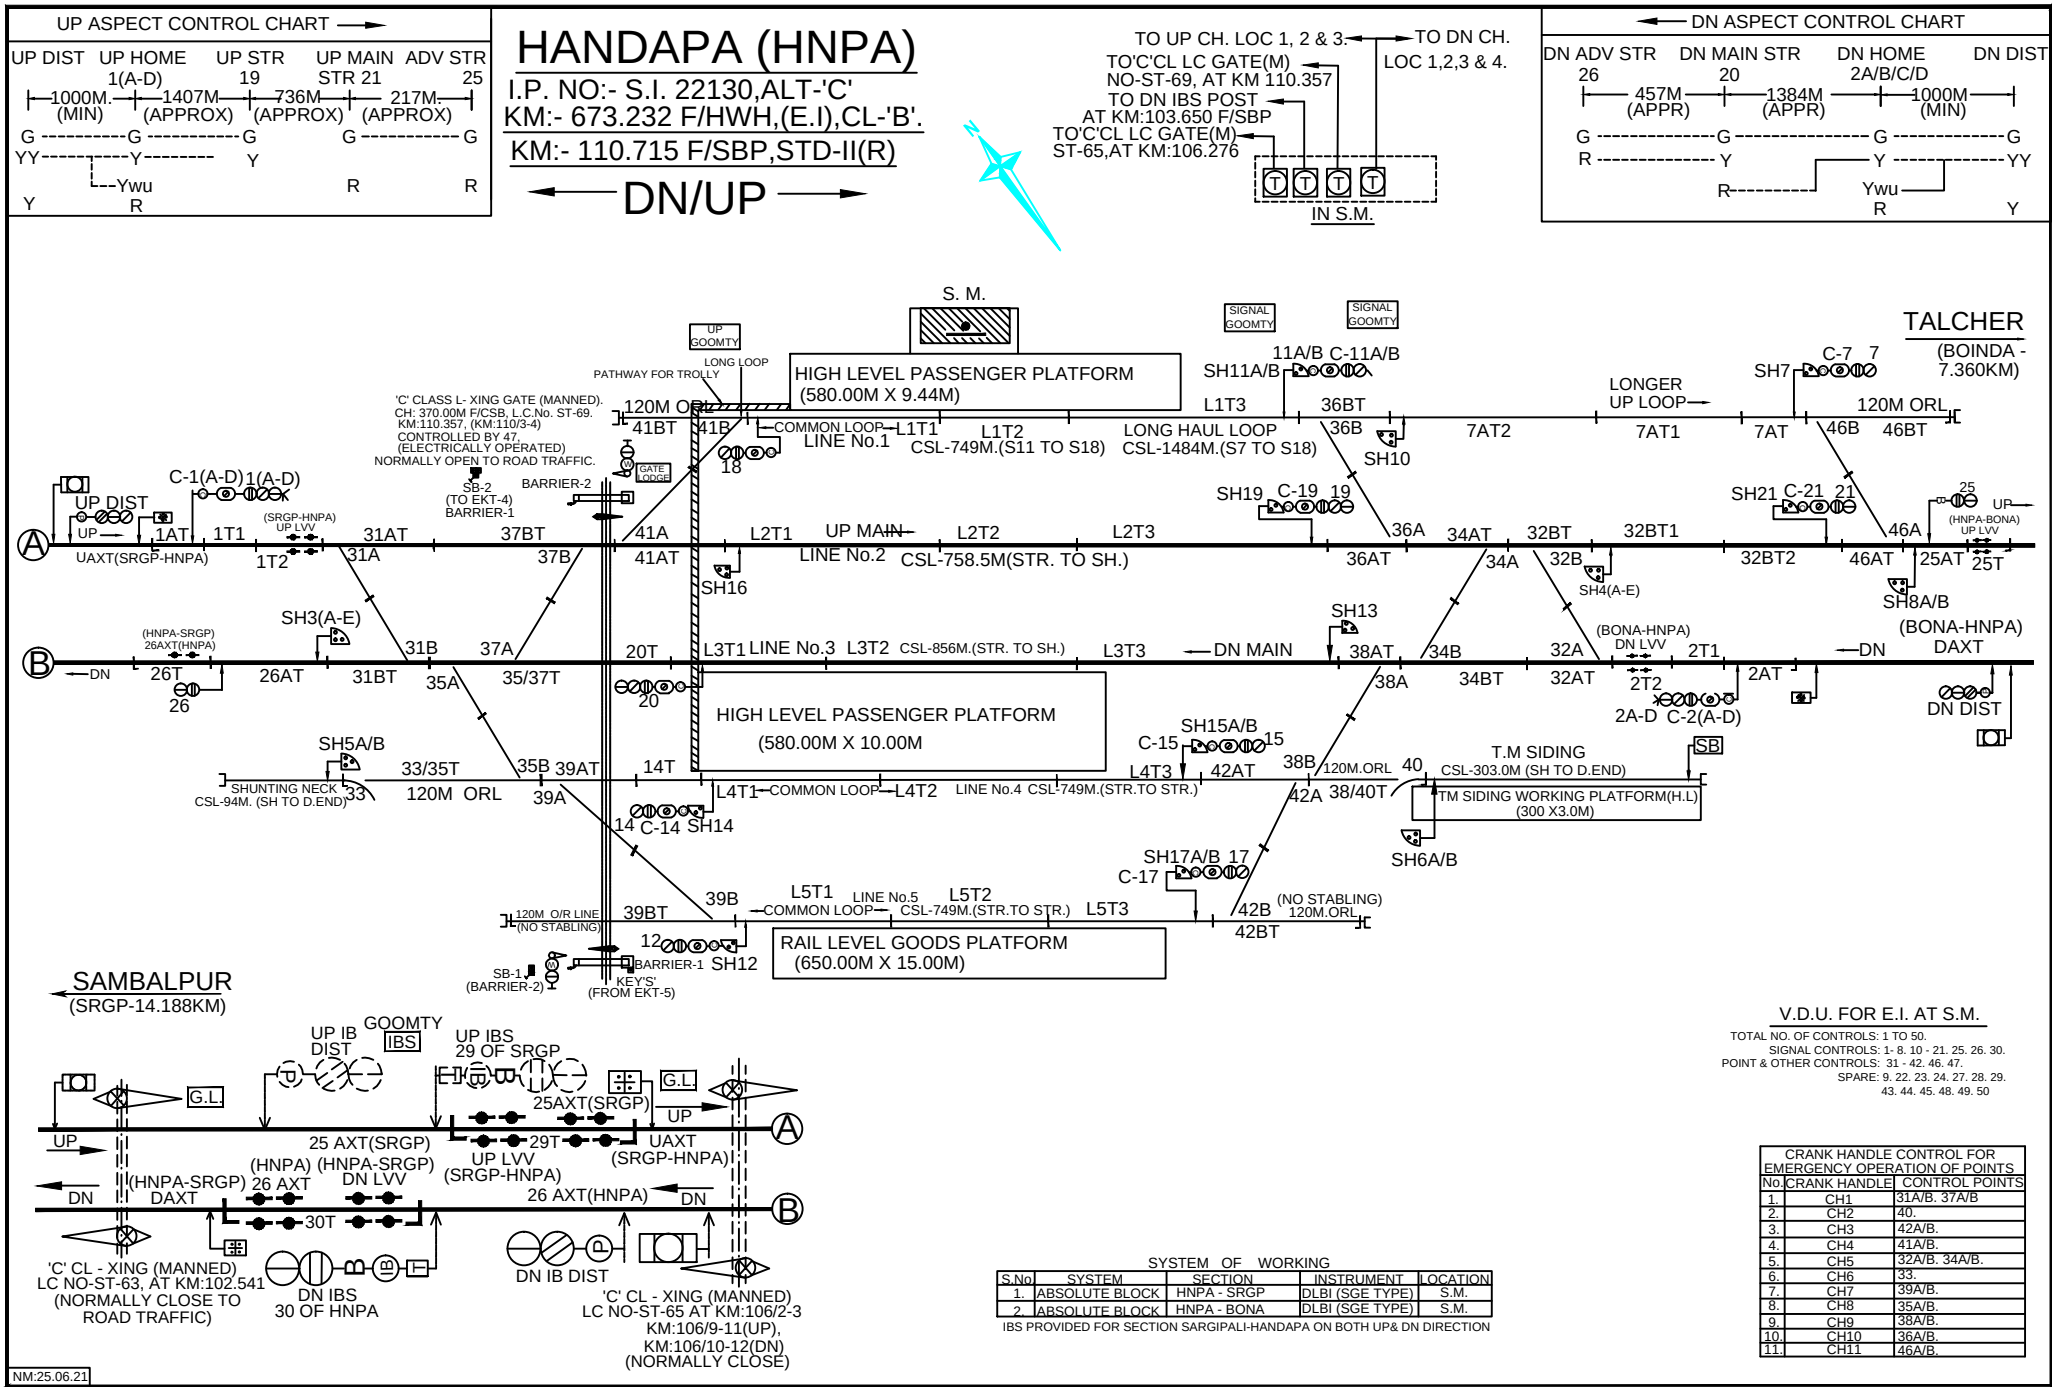
UP ASPECT CONTROL CHART
UP DIST
UP HOME 1(A-D)
UP STR 19
UP MAIN STR 21
ADV STR 25
1000M. (MIN)
1407M (APPROX)
736M (APPROX)
217M. (APPROX)
HANDAPA (HNPA)
I.P. NO:- S.I. 22130,ALT-'C'
KM:- 673.232 F/HWH,(E.I),CL-'B'.
KM:- 110.715 F/SBP,STD-II(R)
DN/UP
TO UP CH. LOC 1, 2 & 3.
TO DN CH. LOC 1,2,3 & 4.
TO'C'CL LC GATE(M) NO-ST-69, AT KM 110.357
TO DN IBS POST AT KM:103.650 F/SBP
TO'C'CL LC GATE(M) ST-65,AT KM:106.276
IN S.M.
DN ASPECT CONTROL CHART
DN ADV STR 26
DN MAIN STR 20
DN HOME 2A/B/C/D
DN DIST
457M (APPR)
1384M (APPR)
1000M (MIN)
S. M.
TALCHER
(BOINDA - 7.360KM)
HIGH LEVEL PASSENGER PLATFORM (580.00M X 9.44M)
HIGH LEVEL PASSENGER PLATFORM (580.00M X 10.00M)
RAIL LEVEL GOODS PLATFORM (650.00M X 15.00M)
LONG HAUL LOOP CSL-1484M.(S7 TO S18)
LONGER UP LOOP
LINE No.1 CSL-749M.(S11 TO S18)
LINE No.2 CSL-758.5M(STR. TO SH.)
LINE No.3 CSL-856M.(STR. TO SH.)
LINE No.4 CSL-749M.(STR.TO STR.)
LINE No.5 CSL-749M.(STR.TO STR.)
T.M SIDING CSL-303.0M (SH TO D.END)
TM SIDING WORKING PLATFORM(H.L) (300 X3.0M)
SHUNTING NECK CSL-94M. (SH TO D.END)
SAMBALPUR (SRGP-14.188KM)
'C' CLASS L- XING GATE (MANNED), CH: 370.00M F/CSB, L.C.No. ST-69. KM:110.357, (KM:110/3-4) CONTROLLED BY 47, (ELECTRICALLY OPERATED) NORMALLY OPEN TO ROAD TRAFFIC.
'C' CL - XING (MANNED) LC NO-ST-63, AT KM:102.541 (NORMALLY CLOSE TO ROAD TRAFFIC)
DN IBS 30 OF HNPA
DN IB DIST
'C' CL - XING (MANNED) LC NO-ST-65 AT KM:106/2-3 KM:106/9-11(UP), KM:106/10-12(DN) (NORMALLY CLOSE)
V.D.U. FOR E.I. AT S.M.
TOTAL NO. OF CONTROLS: 1 TO 50.
SIGNAL CONTROLS: 1- 8. 10 - 21. 25. 26. 30.
POINT & OTHER CONTROLS: 31 - 42. 46. 47.
SPARE: 9. 22. 23. 24. 27. 28. 29. 43. 44. 45. 48. 49. 50
CRANK HANDLE CONTROL FOR EMERGENCY OPERATION OF POINTS
No. | CRANK HANDLE | CONTROL POINTS
1. | CH1 | 31A/B. 37A/B
2. | CH2 | 40.
3. | CH3 | 42A/B.
4. | CH4 | 41A/B.
5. | CH5 | 32A/B. 34A/B.
6. | CH6 | 33.
7. | CH7 | 39A/B.
8. | CH8 | 35A/B.
9. | CH9 | 38A/B.
10. | CH10 | 36A/B.
11. | CH11 | 46A/B.
SYSTEM OF WORKING
S.No | SYSTEM | SECTION | INSTRUMENT | LOCATION
1. | ABSOLUTE BLOCK | HNPA - SRGP | DLBI (SGE TYPE) | S.M.
2. | ABSOLUTE BLOCK | HNPA - BONA | DLBI (SGE TYPE) | S.M.
IBS PROVIDED FOR SECTION SARGIPALI-HANDAPA ON BOTH UP& DN DIRECTION
NM:25.06.21