



JHARSUGUDA ROAD(JSGR)

S.I. No. 22113 ALT-'E'.


KM:- 516.316 F/HWH

CL - 'B',STD -II(R)

UP/DN

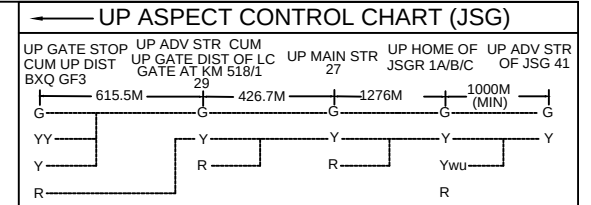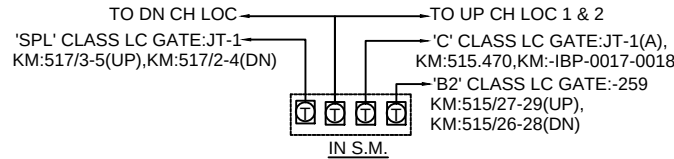

BRUNDAMAL
(KM: 4.342)

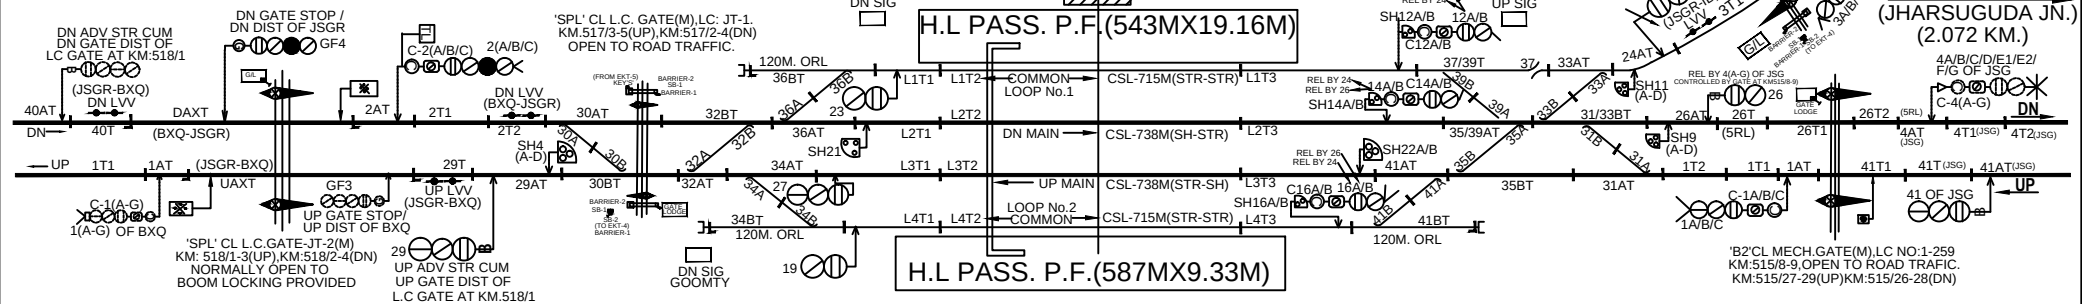

SYSTEM OF WORKING

NO.	SYSTEM	SECTION	INSTRUMENT	LOCATION
1.	ABSOLUTE BLOCK	JHARSUGUDA ROAD JN - IB	TLBI(DIADO)	S.M.
2.	ABSOLUTE BLOCK	JHARSUGUDA ROAD JN - BRUNDAMAL	DLBI	S.M.
2.	ABSOLUTE BLOCK	JHARSUGUDA ROAD JN - JHARSUGUDA JN	DLBI	S.M.

CONTROL PANEL IN S.M.

TOTAL NUMBER OF CONTROLS :- 1 TO 60

SIGNAL CONTROLS :- 1,2,3,4,9,11,12,14,16,19,21,22,23,24,26,27,29

POINT & OTHER CONTROLS :- 30,31,32,33,34,35,36,37,39,41,56,57,59

SPARE :- 5,6,7,8,10,13,15,17,18,20,25,28,38,40,(42-55),58,60.

CRANK HANDLE CONTROL FOR EMERGENCY OPERATION OF POINTS

NO.	CH	POINT
1.	CH1	36, 38.
2.	CH2	30, 32.
3.	CH3	34, 41.
4.	CH4	31, 35.
5.	CH5	33.
6.	CH6	37.

