

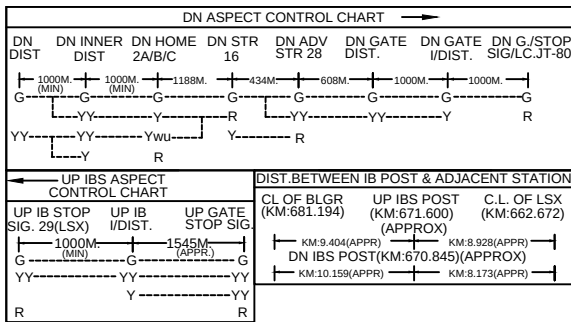
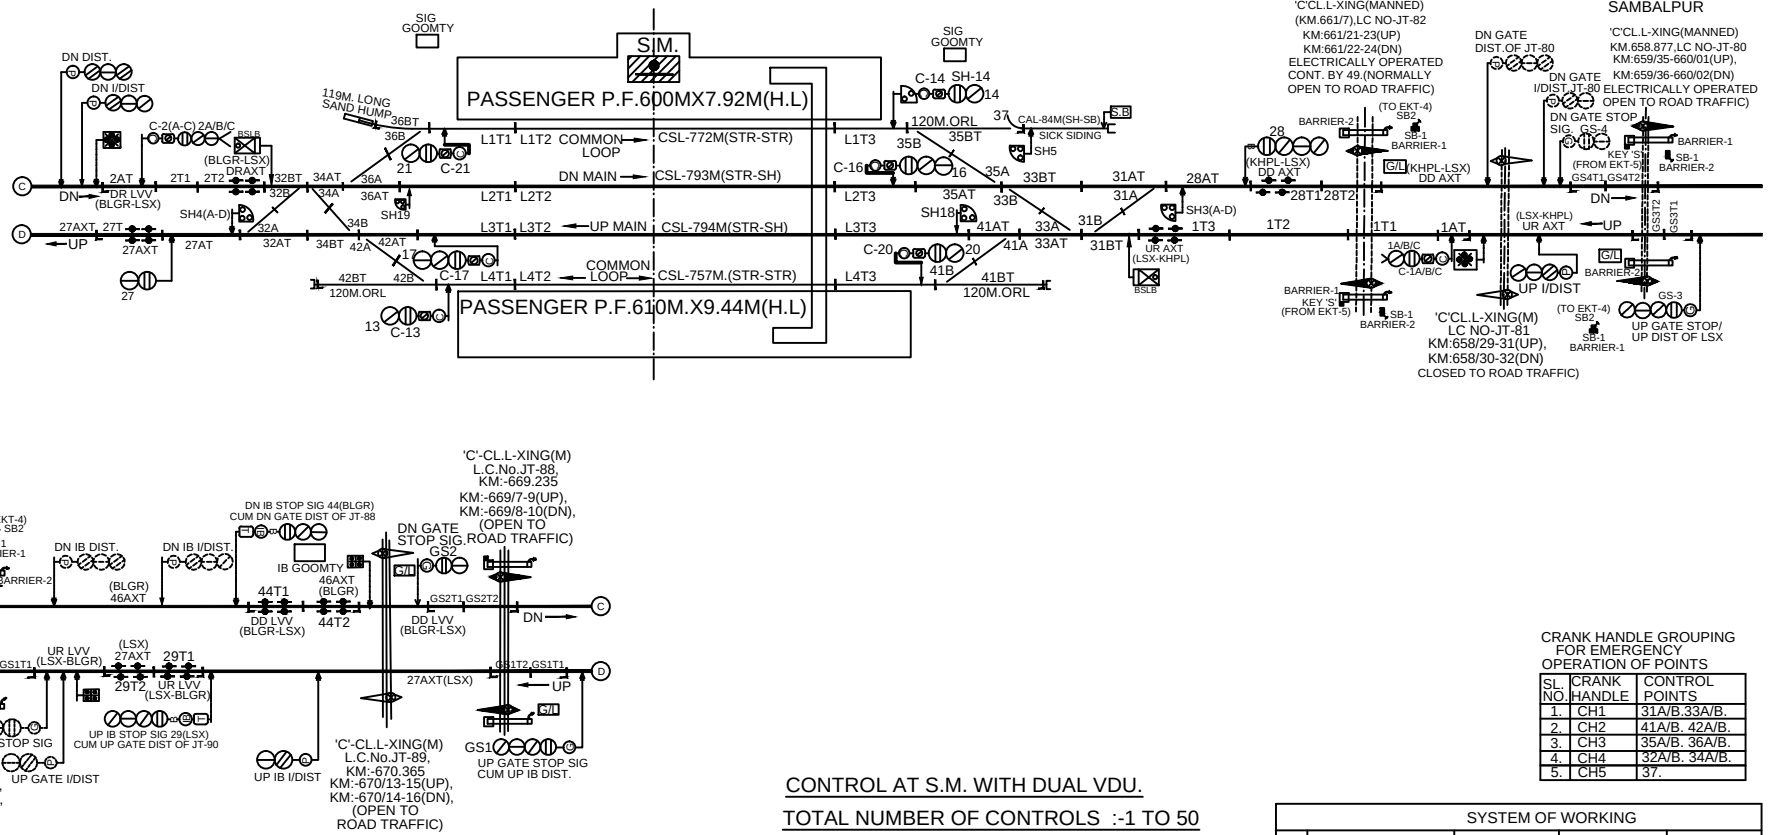
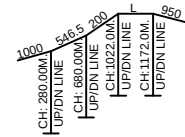


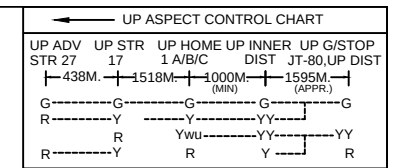

LOISINGHA (LSX)

S.I-22201,ALT-'A', (E.I)
KM:-662.672/HWH. STD-I I (R),CL-'B'.

UP/DN

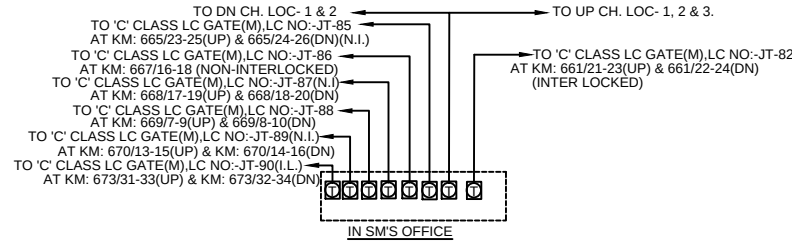

CONTROL AT S.M. WITH DUAL VDU.

TOTAL NUMBER OF CONTROLS :-1 TO 50

SIGNAL CONTROL :- 1 TO 30.

SPARE :- 6 -12.15.22 - 26.29.30.

POINTS & OTHER CONTROLS :- 31 TO 50.

SPARE :- 38.39.40.43.44.45.46.47.48.50.

SYSTEM OF WORKING				
No.	SYSTEM	SECTION	INSTRUMENT	LOCATION
1.	ABSOLUTE BLOCK	LSX - BLGR	DLBI (SGE)	SM's ROOM
2.	ABSOLUTE BLOCK	LSX - KHPL	DLBI (SGE)	SM's ROOM

NOTE :- IBS IS PROVIDED BETWEEN LSX - BLGR SECTION ON BOTH UP AND DN LINES.