


I.P. No.- S.I. 22107,ALT-'C',(E.I.),CL-'B'.
KM:- 184.458(RAIPUR),STD-II(R).

← UP / DN →

→

RAIPUR
→
(KANTABANJI)
(KM:15.078)

RAHENBATA
(KM:10.534)

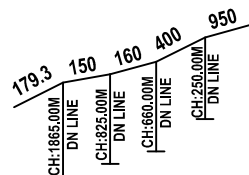


TO DN CH. LOC 1&2 ← → TO UP CH. LOC 1&2
TO 'C'CLASS LC GATE(M) ← → TO 'A'CLASS LC GATE(M)
LC NO. RV-141, AT KM:186/11-12 LC NO. RV-137, AT KM:183/5-6
IN S.M'S OFFICE

S.M.

UP SIG.
GOOMTY

'A' CL L-XING(MANNED)
AT KM:183/5-6 (L.C.No.RV-137)
CH:1117.00 F/CSB,KM:183.341/R
(OPEN TO ROAD TRAFFIC)

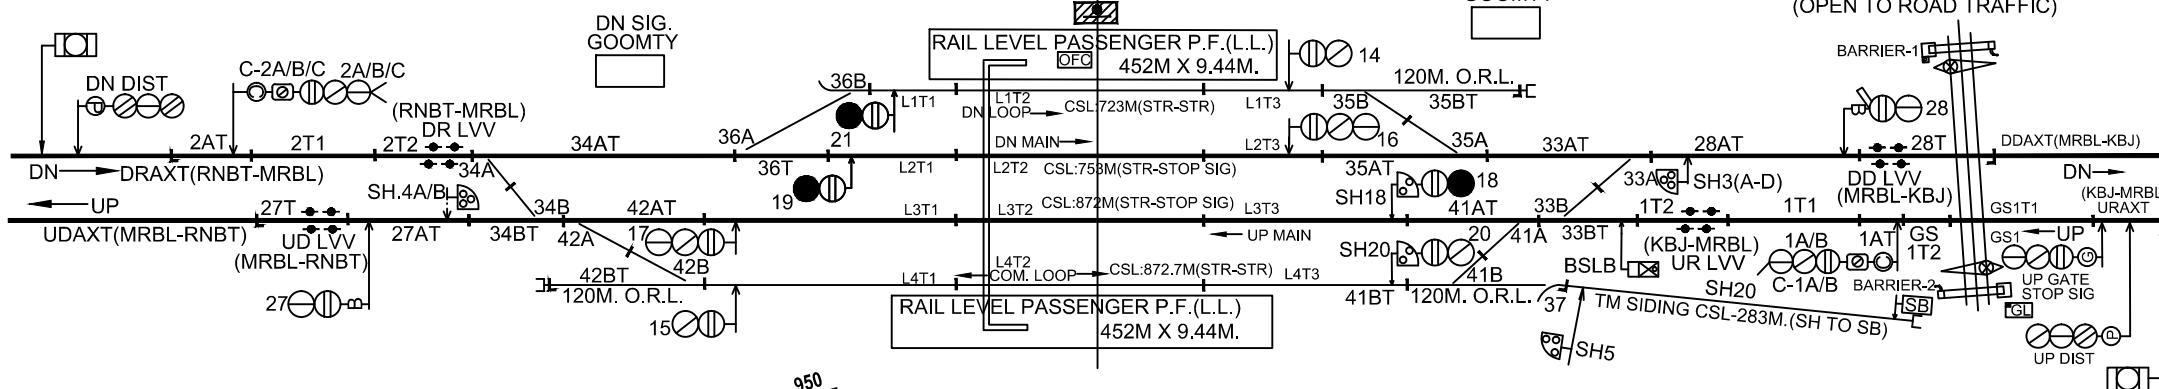

SL.NO.	CRANK HANDLE	CONTROL POINTS
1.	CH1	33 A/B
2.	CH2	41 A/B. 42 A/B.
3.	CH3	35 A/B. 36 A/B.
4.	CH4	34 A/B.
5.	CH5	37.

NO.	SYSTEM	SECTION	INSTRUMENT	LOCATION
1.	ABSOLUTE BLOCK	MRBL - KBJ	DLBI(SGE)	SM'S ROOM
2.	ABSOLUTE BLOCK	MRBL - RNBT	DLBI(SGE)	SM'S ROOM

TOTAL NUMBER OF CONTROLS:-1 TO 50
SIGNAL CONTROLS:- 1-30
SPARE:- 6.7.8.9.10.11.12.13.22.26.29.30.
POINTS & OTHER CONTROLS:-31 TO 50.
SPARE:- 31.32.38.39.40.43 - 50.

