
NAWAPARA ROAD(NPD)

S.I. No. 22156, CLASS-'B'(E.I)
KM:- 116.630, STD - II(R)
UP / DN

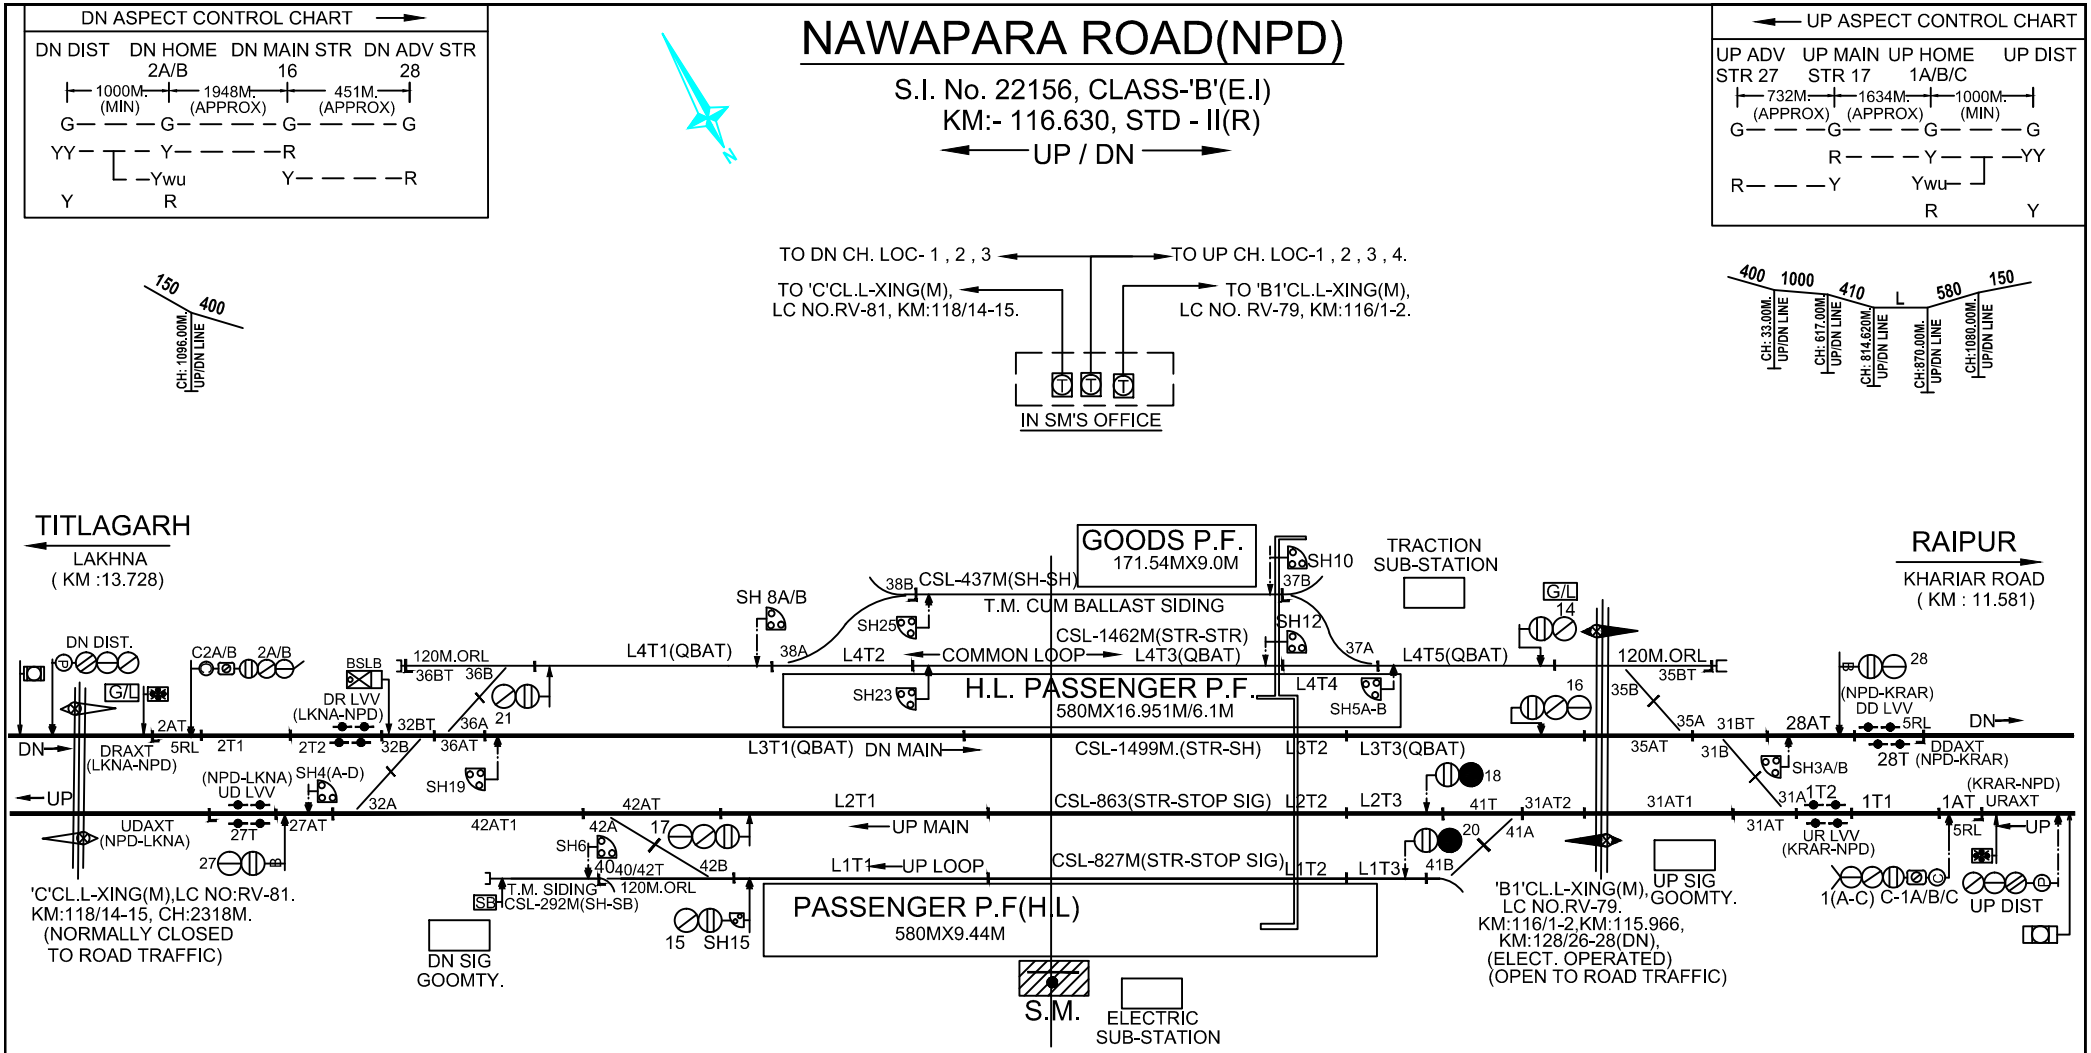

CRANK HANDLE GROUPING FOR EMERGENCY OPERATION OF POINTS		
SL.NO.	CRANK HANDLE	CONTROL POINTS
1.	CH1	31 A/B.
2.	CH2	41 A/B. 42 A/B.
3.	CH3	35 A/B. 36 A/B.
4.	CH4	32A/B.
5.	CH5	40
6.	CH6	37A/B. 38A/B.

SYSTEM OF WORKING

NO.	SYSTEM	SECTION	INSTRUMENT	LOCATION
1.	ABSOLUTE BLOCK	NPD-LKNA	DLBI(SGE)	SM'S ROOM
2.	ABSOLUTE BLOCK	NPD-KRAR	DLBI(SGE)	SM'S ROOM

TOTAL NUMBER OF CONTROLS :- 1 TO 50
SIGNAL CONTROLS :- 1 TO 30.
SPARE :- 7.9.11.13.22.24-26.29.30.
POINTS & OTHER CONTROLS :- 31 TO 50.
SPARE :- 33.34.39.43 - 48.50.

NM:30.11.22