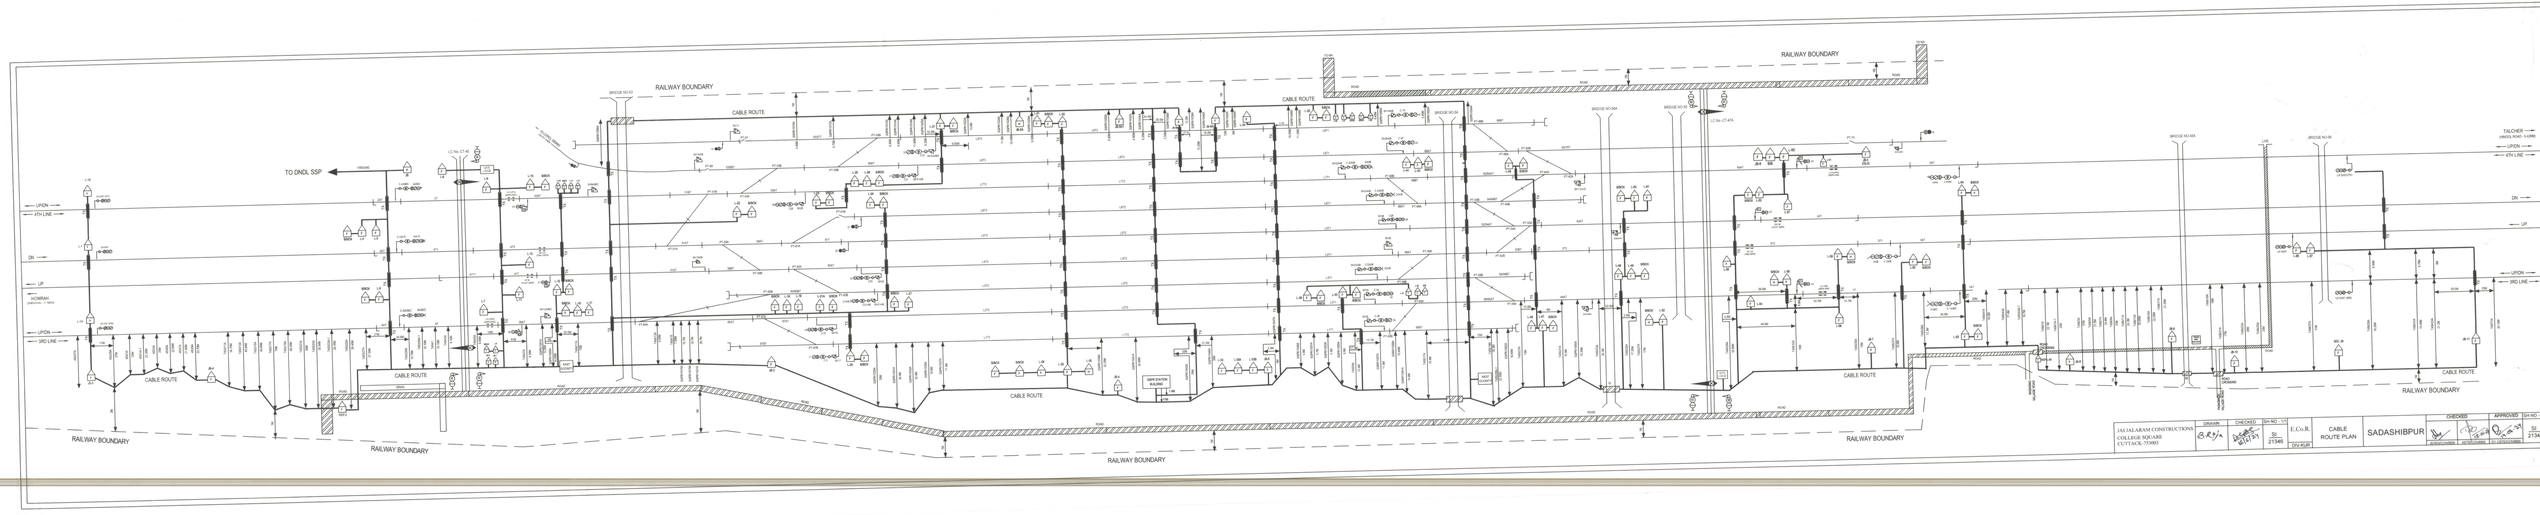

RAILWAY BOUNDARY
CABLE ROUTE
TO DNDL SSP
UP/DN
4TH LINE
DN
UP
HOWRAH
3RD LINE
BRIDGE NO 83
BRIDGE NO 84
BRIDGE NO 84A
BRIDGE NO 85
BRIDGE NO 85A
BRIDGE NO 85B
TALCHER
RAILWAY BOUNDARY
JAI JALARAM CONSTRUCTIONS
COLLEGE SQUARE
CUTTACK-753003
DRAWN
CHECKED
SH NO :- 1/1
E.C.o.R.
CABLE
ROUTE PLAN
SADASHIBPUR
CHECKED
APPROVED
SH NO :- 1/1
SI
21346
DIV/ KUR