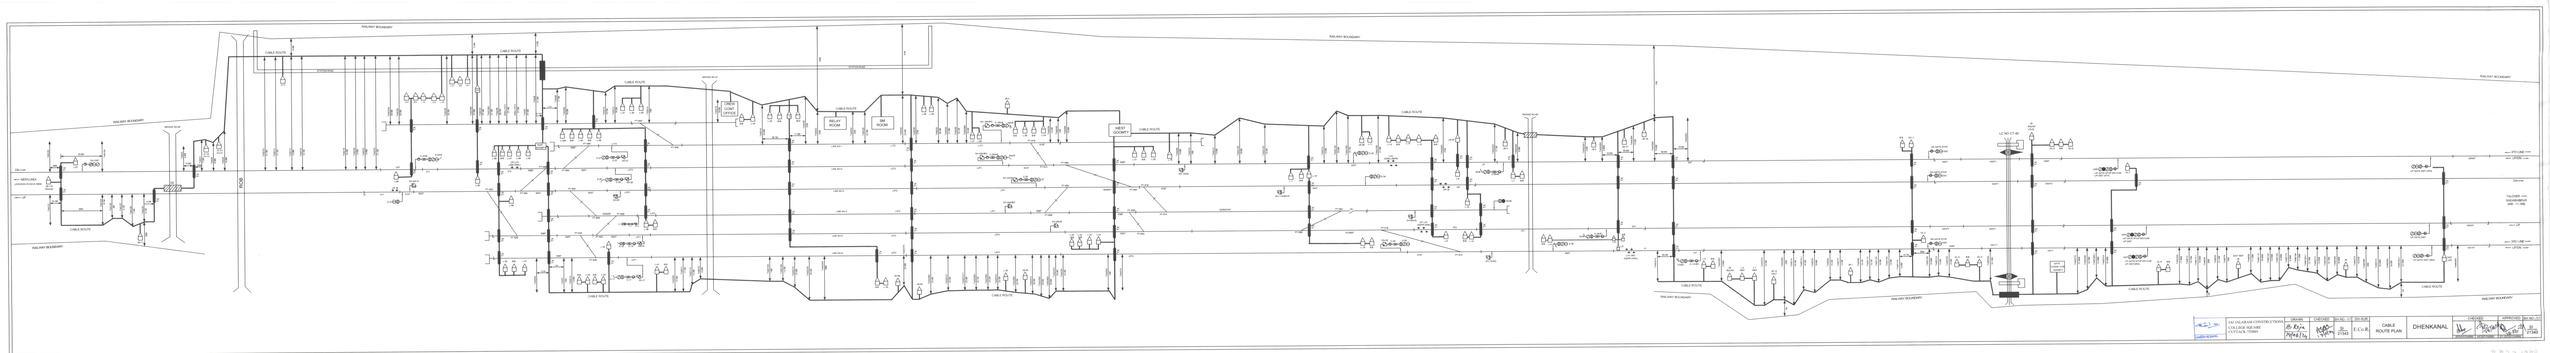

RAILWAY BOUNDARY
CABLE ROUTE
TALCHER — SADASHIBPUR (KM : 11.195)
4TH LINE
UP/DN
DN
UP
3RD LINE
LC NO CT-40
GATE LODGE CUM GOOMTY
BRIDGE NO-48
BRIDGE NO-47
WEST GOOMTY
SM ROOM
RELAY ROOM
CREW CONT OFFICE
EAST GOOMTY
STATION ROAD
LINE NO-1
LINE NO-2
LINE NO-3
LINE NO-4
LINE NO-5
LINE NO-6
ROB
GI
NERGUNDI (JORANDA ROAD-8.19KM)
TX

DNKL-CRP

JAI JALARAM CONSTRUCTIONS
COLLEGE SQUARE
CUTTACK-753003

SSE/SIG/DNKL

DRAWN	CHECKED	SH NO -1/1	DIV-KUR			CHECKED		APPROVED	SH NO -1/1
B. Roja 14/06/24	17/6/24	SI 21343	E.Co.R.	CABLE ROUTE PLAN	DHENKANAL		1/8/24	12.08.24	SI 21343
						JE/SIG/CON/BBS	ASTE/CON/BBS	DY CSTE/CON/BBS	