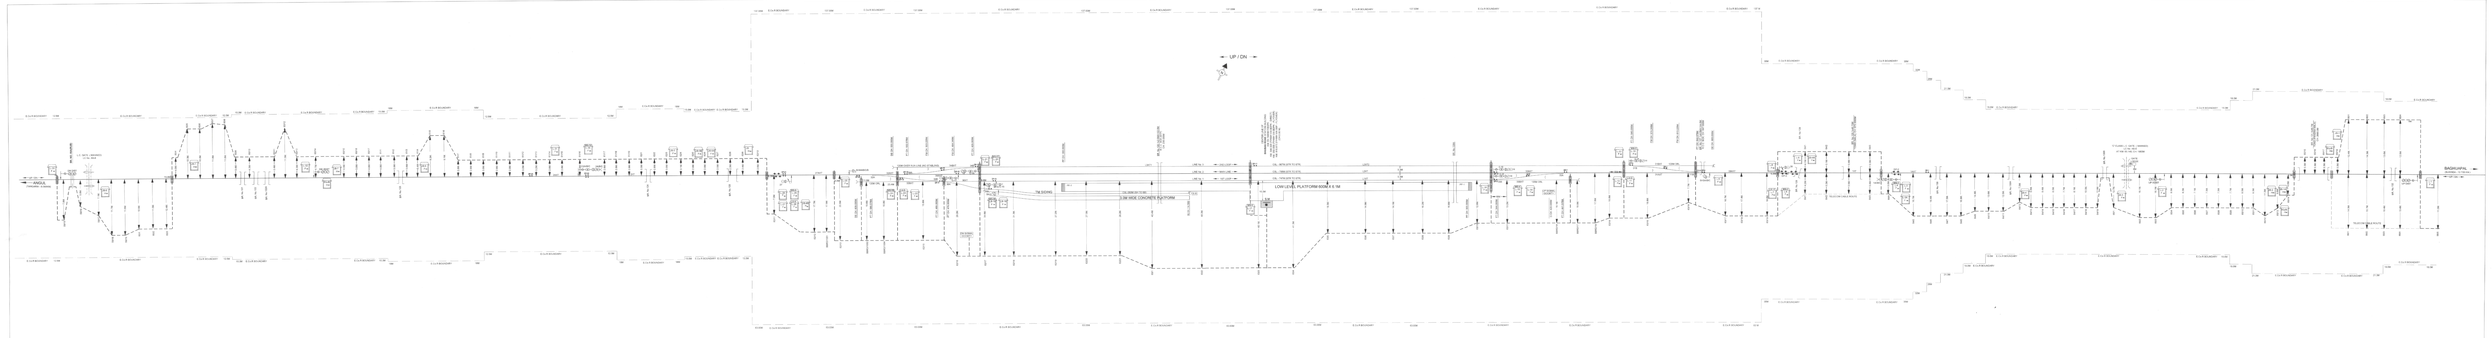

RVNL	PREPARED BY: ARUN - TIRKEY/RPS SHYLENDER/RAJ	E.C.o.R.	DRAWN BY:	CHECKED BY:	APPROVED BY:	CABLE ROUTE PLAN	BHUBAN ROAD
			EN VILIR	SR SECTION HEAD	SR DEPUTY CHIEF ENGINEER (CONSTRUCTION)	DEPUTY CHIEF ENGINEER (CONSTRUCTION)	CODE: BBRD / CLASS : 'B'

DWG. TRACE NUMBER (DMT NO.)
DWG. NO. / SI:21348 ALT-A CRP