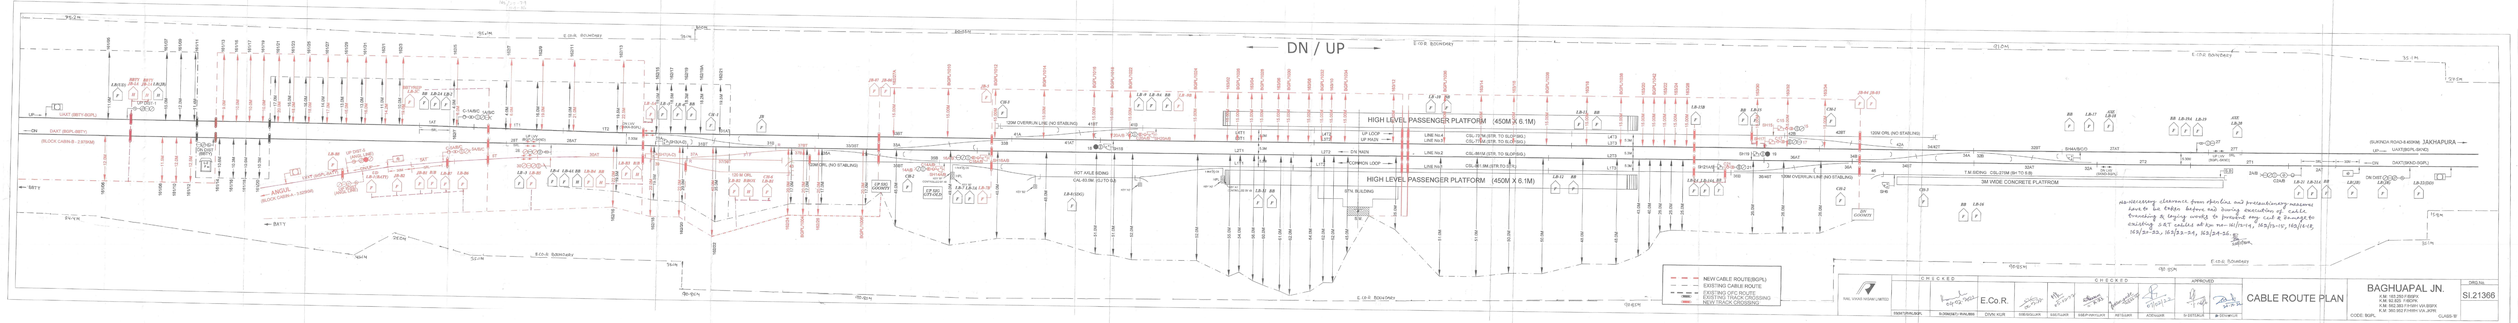
DN / UP
HIGH LEVEL PASSENGER PLATFORM (450M X 6.1M)
HIGH LEVEL PASSENGER PLATFORM (450M X 6.1M)
COMMON LOOP
UP LOOP
UP MAIN
DN MAIN
12DM OVERRUN LINE (NO STABLING)
12DM OVERRUN LINE (NO STABLING)
12DM OVERRUN LINE (NO STABLING)
12DM OVERRUN LINE (NO STABLING)
3M WIDE CONCRETE PLATFROM
T.W.BEING CSL-37RM (SH TO S.B)
ROT AXLE SIDING
CAL-89.0M (SLTO S.B)
STN BUILDING
(SUKNDA ROAD-8.400KM) JAKHAPURA
UP(BGPL-BKHD)
DN(BKHD-BGPL)
DN(BKT-BGPL)
UP(BGPL-BKHD)
NEW CABLE ROUTE(BGPL)
EXISTING CABLE ROUTE
EXISTING OFC ROUTE
EXISTING TRACK CROSSING
NEW TRACK CROSSING
RAIL VIKAS NIGAM LIMITED
CHECKED
CHECKED
CHECKED
APPROVED
E.Co.R.
CABLE ROUTE PLAN
BAGHUAPAL JN.
K.M. 90.620 T-BGPK
K.M. 992.383 F-HWH VIA BGPK
K.M. 360.942 F-HWH VIA JERK
CODE: BGPC
CLASS-'B'
DRG.No.
SI.21366