
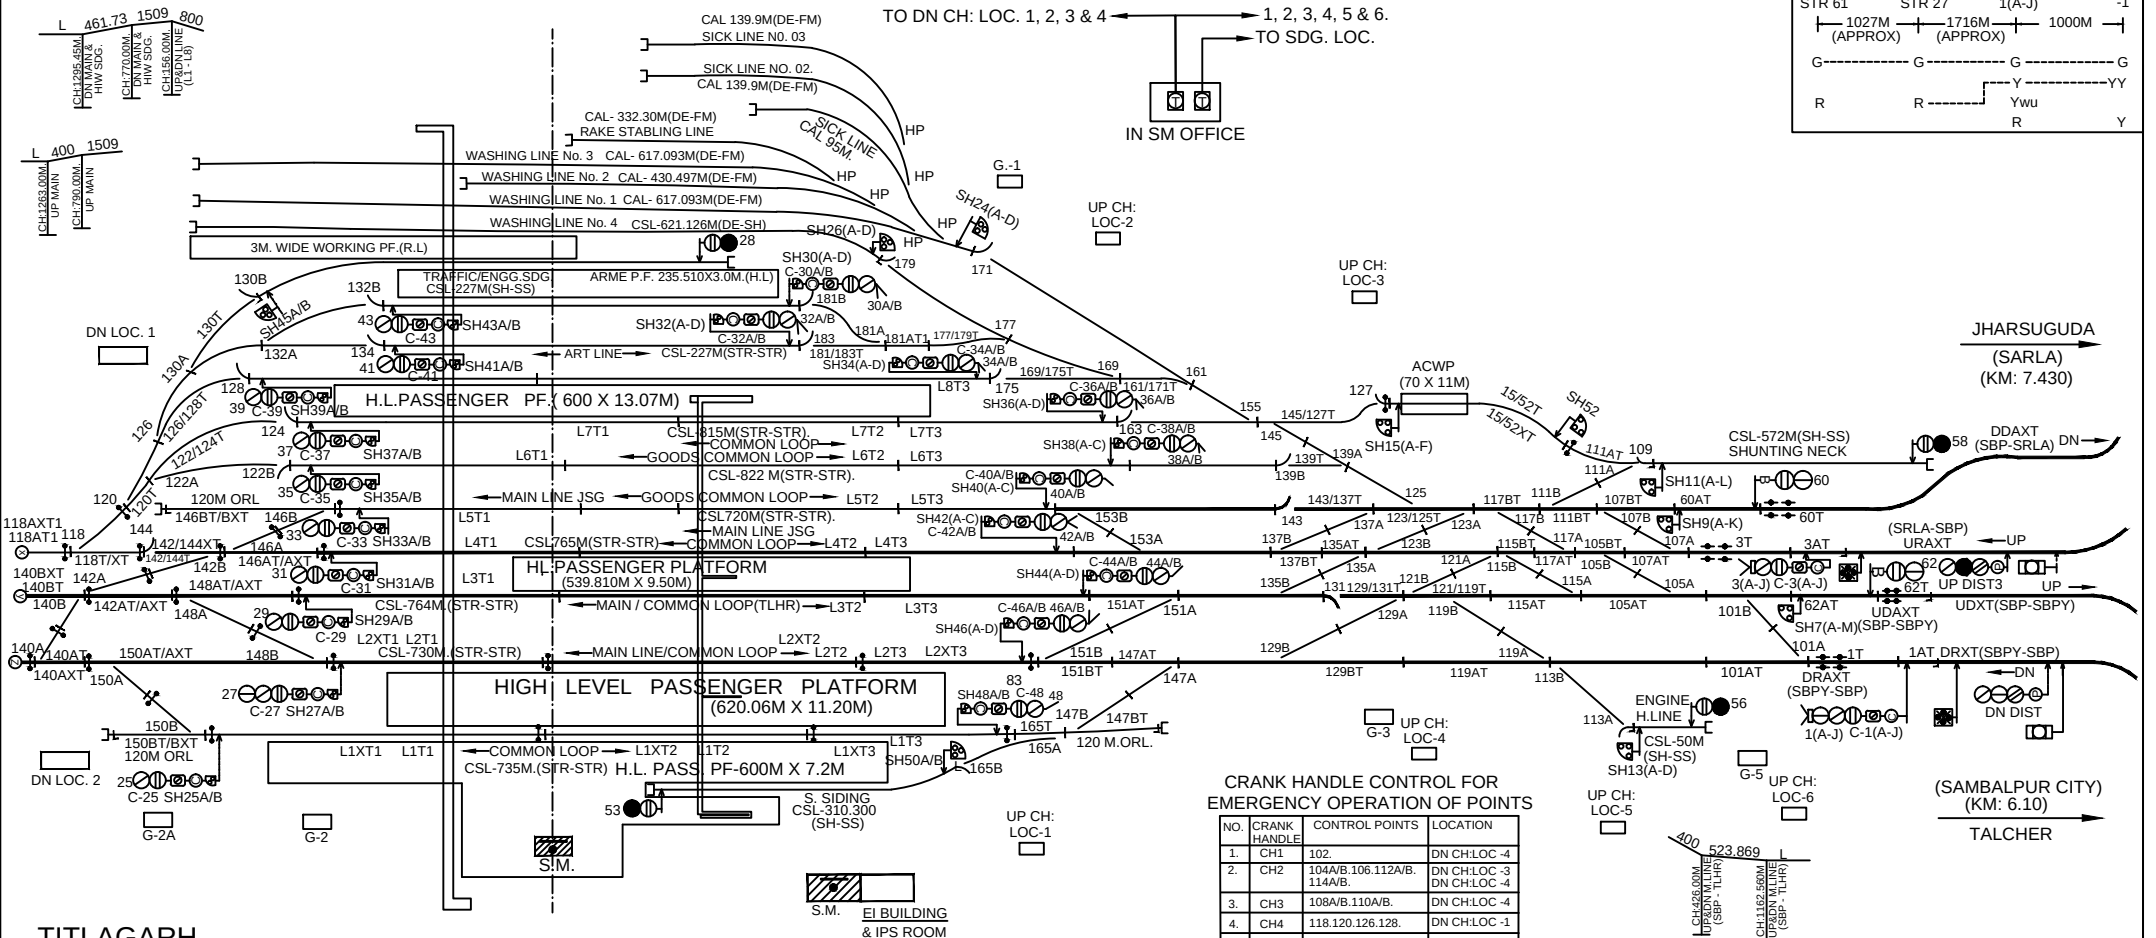
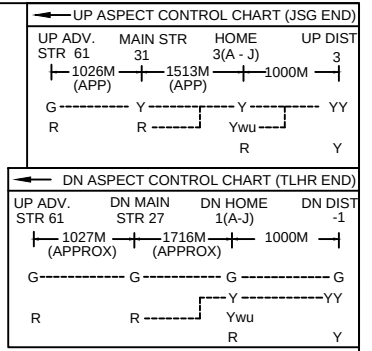


SAMBALPUR JN.(SBP)
SIP.ECoR.SBP.SBP.04.
PCSTE'S REF.NO.- 6105/24
KM:- 562.900,E.I.,CLASS- 'B'.
UP / DN

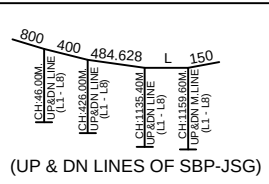

CRANK HANDLE CONTROL FOR EMERGENCY OPERATION OF POINTS

NO.	CRANK HANDLE	CONTROL POINTS	LOCATION
1.	CH1	102.	DN CH LOC -4
2.	CH2	104A/B. 106.112A/B. 114A/B.	DN CH LOC -3 DN CH LOC -4
3.	CH3	108A/B. 110A/B.	DN CH LOC -4
4.	CH4	118.120.126.128.	DN CH LOC -1
5.	CH5	122A/B. 124.	DN CH LOC -1
6.	CH6	130A/B. 132A/B. 134.	DN CH LOC -1
7.	CH7	144.	DN CH LOC -1
8.	CH8	142A/B. 146A/B.	DN CH LOC -2
9.	CH9	140A/B. 148A/B.	DN CH LOC -2
10.	CH10	150A/B.	DN CH LOC -2
11.	CH11	177.179.181A/B.183.	UP CH LOC -2
12.	CH12	171.	UP CH LOC -2
13.	CH13	155.161.163.169.175.	UP CH LOC -3
14.	CH14	125.139A/B.145.	UP CH LOC -3
15.	CH15	127.	UP CH LOC -3
16.	CH16	109.111A/B.	UP CH LOC -3
17.	CH17	107A/B.117A/B.123A/B.137A/B.143.153A/B.	UP CH LOC -3
18.	CH18	51.67.69.	UP CH LOC -4
19.	CH19	53.59.61.65.	UP CH LOC -4
20.	CH20	55.57.63.73.	UP CH LOC -5
21.	CH21	71.75.77.89.91.93.	UP CH LOC -1
22.	CH22	79.81.83.85.87.	UP CH LOC -6

SYSTEM OF WORKING

NO.	SYSTEM	SECTION	INSTRUMENT	LOCATION
1.	ABSOLUTE BLOCK	SAMBALPUR-SAMBALPUR CITY	DLB(SGE)	SM'S ROOM
2.	ABSOLUTE BLOCK	SAMBALPUR - SARLA	DLB(SGE)	SM'S ROOM
3.	ABSOLUTE BLOCK	SAMBALPUR - HIRAKUD	DLB(SGE)	SM'S ROOM

CONTROLS AT SM. WITH DUAL VDU.

SIGNAL CONTROL :- 1 TO 200
SIGNAL CONTROL :- 1 TO 100
SPARE :- 4 - 6.14.16 - 23.47.57.59.63 - 100.
POINT & OTHER CONTROLS :- 101 TO 200
SPARE :- 103.116.133.136.138.141.149.152.
154.156 - 160.162.164.166 - 168.170.172 - 174.
176.178.180.182.184 - 200.

TITLAGARH

