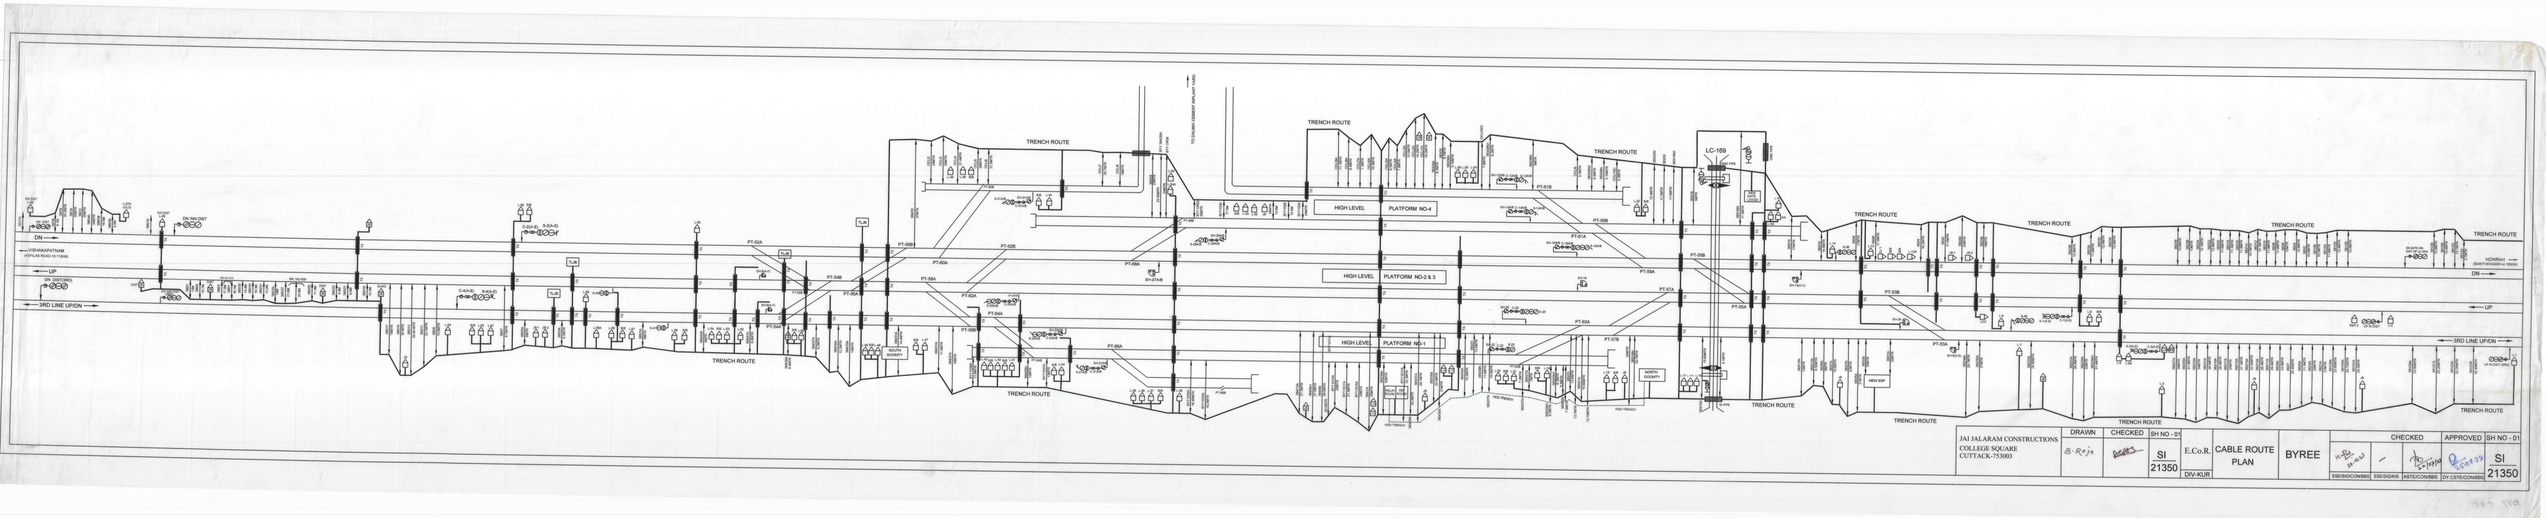

VISHAKAPATNAM
(KAPILAS ROAD-10.112KM)
DN
UP
3RD LINE UP/DN
DN DIST
DN INN DIST
DN DIST(3RD)
DN INN DIST (3RD)
BR NO-510
BR NO-509
C-4(A-E)
S-4(A-E)
C-2(A-E)
S-2(A-E)
TLJB
TX
TRENCH ROUTE
PT-52A
PT-52B
PT-54A
PT-54B
PT-56A
PT-56B
PT-58A
PT-58B
PT-60A
PT-60B
PT-62A
PT-62B
PT-64A
PT-66A
PT-66B
PT-68A
PT-68B
SOUTH GOOMTY
TO DALMIA CEMENT INPLANT YARD
BYY 384/20N
BYY OR04
BYY OR02
HIGH LEVEL
PLATFORM NO-1
PLATFORM NO-2 & 3
PLATFORM NO-4
RELAY ROOM
SM ROOM
HDD TRENCH
NORTH GOOMTY
PT-61A
PT-61B
PT-63A
PT-63B
PT-57A
PT-57B
PT-59A
PT-59B
PT-55A
PT-55B
PT-53A
PT-53B
LC-169
DWC PIPE
GI PIPE
NEW GATE LODGE
NEW SSP
REP-2
UP IN DIST
UP IN DIST (3RD)
DN GATE INN DIST OF LC-167A
HOWRAH
(BARITHENGARH-4.155KM)

JAI JALARAM CONSTRUCTIONS
COLLEGE SQUARE
CUTTACK-753003

DRAWN	CHECKED	SH NO - 01	E.Co.R.	CABLE ROUTE PLAN	BYREE	CHECKED			APPROVED	SH NO - 01
B·Roja		SI 21350	DIV-KUR			K.Pati 20.9.22	—	22/07/22	25-07-22	SI 21350
						SSE/SIG/CON/BBS	SSE/SIG/KIS	ASTE/CON/BBS	DY.CSTE/CON/BBS	