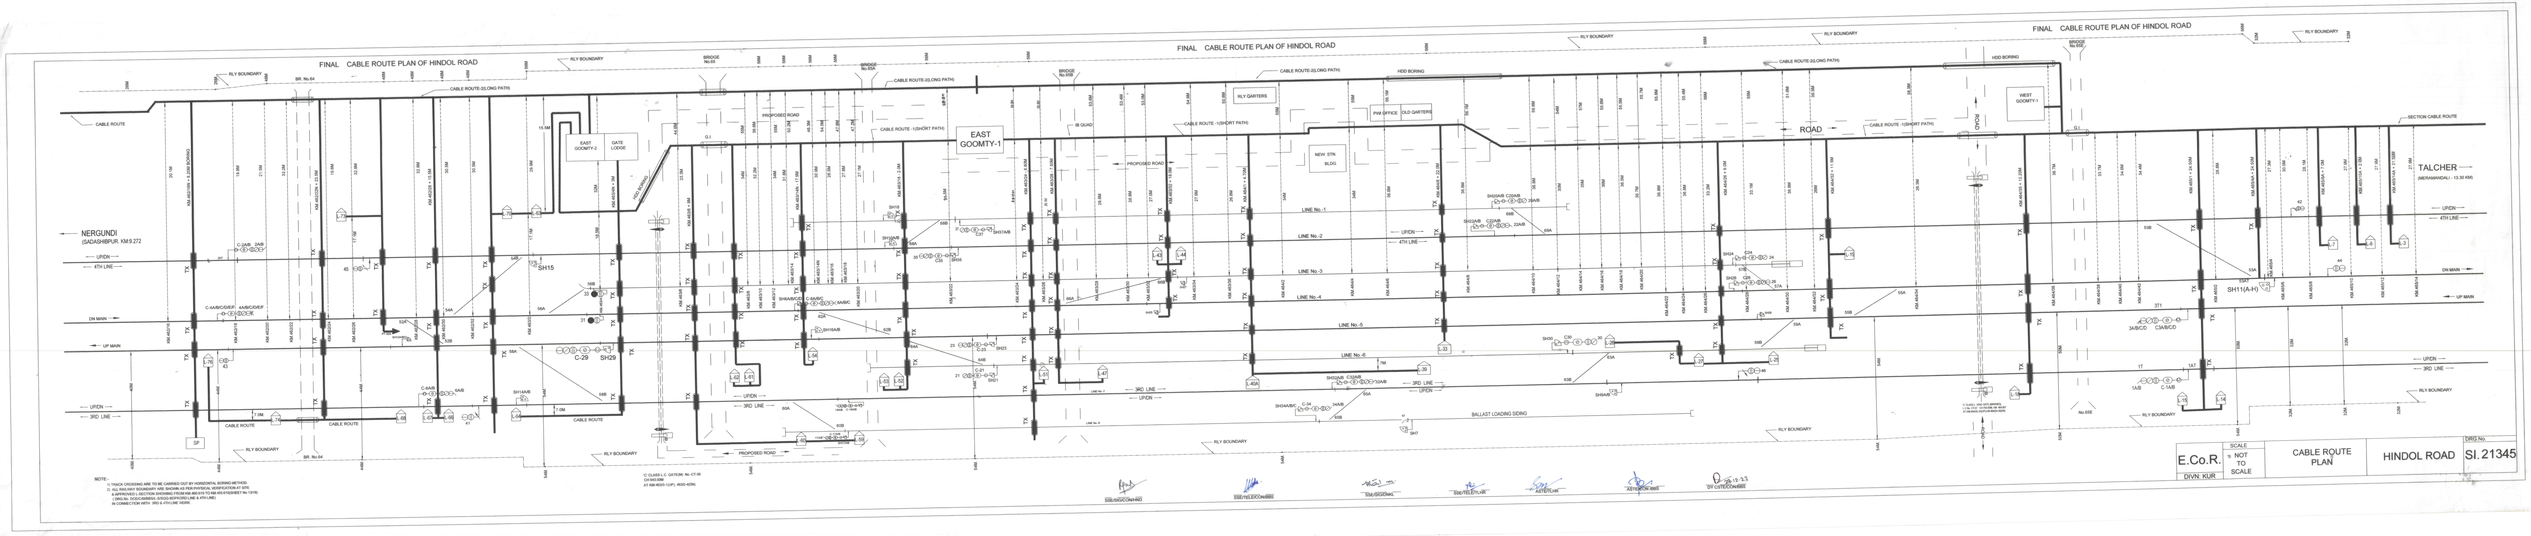
FINAL CABLE ROUTE PLAN OF HINDOL ROAD
NERGUNDI
(SADASHIBPUR, KM:9.272)
TALCHER
(MEHAMANDALI - 13.30 KM)
EAST GOOMTY-1
EAST GOOMTY-2
GATE LODGE
WEST GOOMTY-1
ROAD
CROSS
RLY GARTERS
PWI OFFICE
OLD GARTERS
NEW STN BLDG
IB QUAD
BRIDGE No.55
BRIDGE No.54
BRIDGE No.56
BRIDGE No.57
BR. No.54
HDD BORING
CABLE ROUTE-2(LONG PATH)
CABLE ROUTE -1(SHORT PATH)
PROPOSED ROAD
RLY BOUNDARY
SECTION CABLE ROUTE
UP/DN
4TH LINE
DN MAIN
UP MAIN
3RD LINE
LINE No.-1
LINE No.-2
LINE No.-3
LINE No.-4
LINE No.-5
LINE No.-6
BALLAST LOADING SIDING
SH15
SH29
SH11(A-H)
CABLE ROUTE
NOTE :-
1) TRACK CROSSING ARE TO BE CARRIED OUT BY HORIZONTAL BORING METHOD
2) ALL RAILWAY BOUNDARY ARE SHOWN AS PER PHYSICAL VERIFICATION AT SITE
3) ALL CABLE ROUTE ARE SHOWN AS PER RDSO DRAWING NO. RD-E-02001 & RD-E-02006(ST No.1374)
1.5M(ALN) 0.5(CH)0M(BH) 0.5(CD)-BEFORE(1.0M & 4TH LINE)
IN CONNECTION WITH 3RD & 4TH LINE WORK.
1) CLASS I & C CATEUM, No.-CT-08
2) CLASS I & C
AT KM-45/24-1(UP), 45/25-4(DN)
E.Co.R.
DIVN. KUR
SCALE
NOT TO SCALE
CABLE ROUTE PLAN
HINDOL ROAD
DRG.No.
SI. 21345