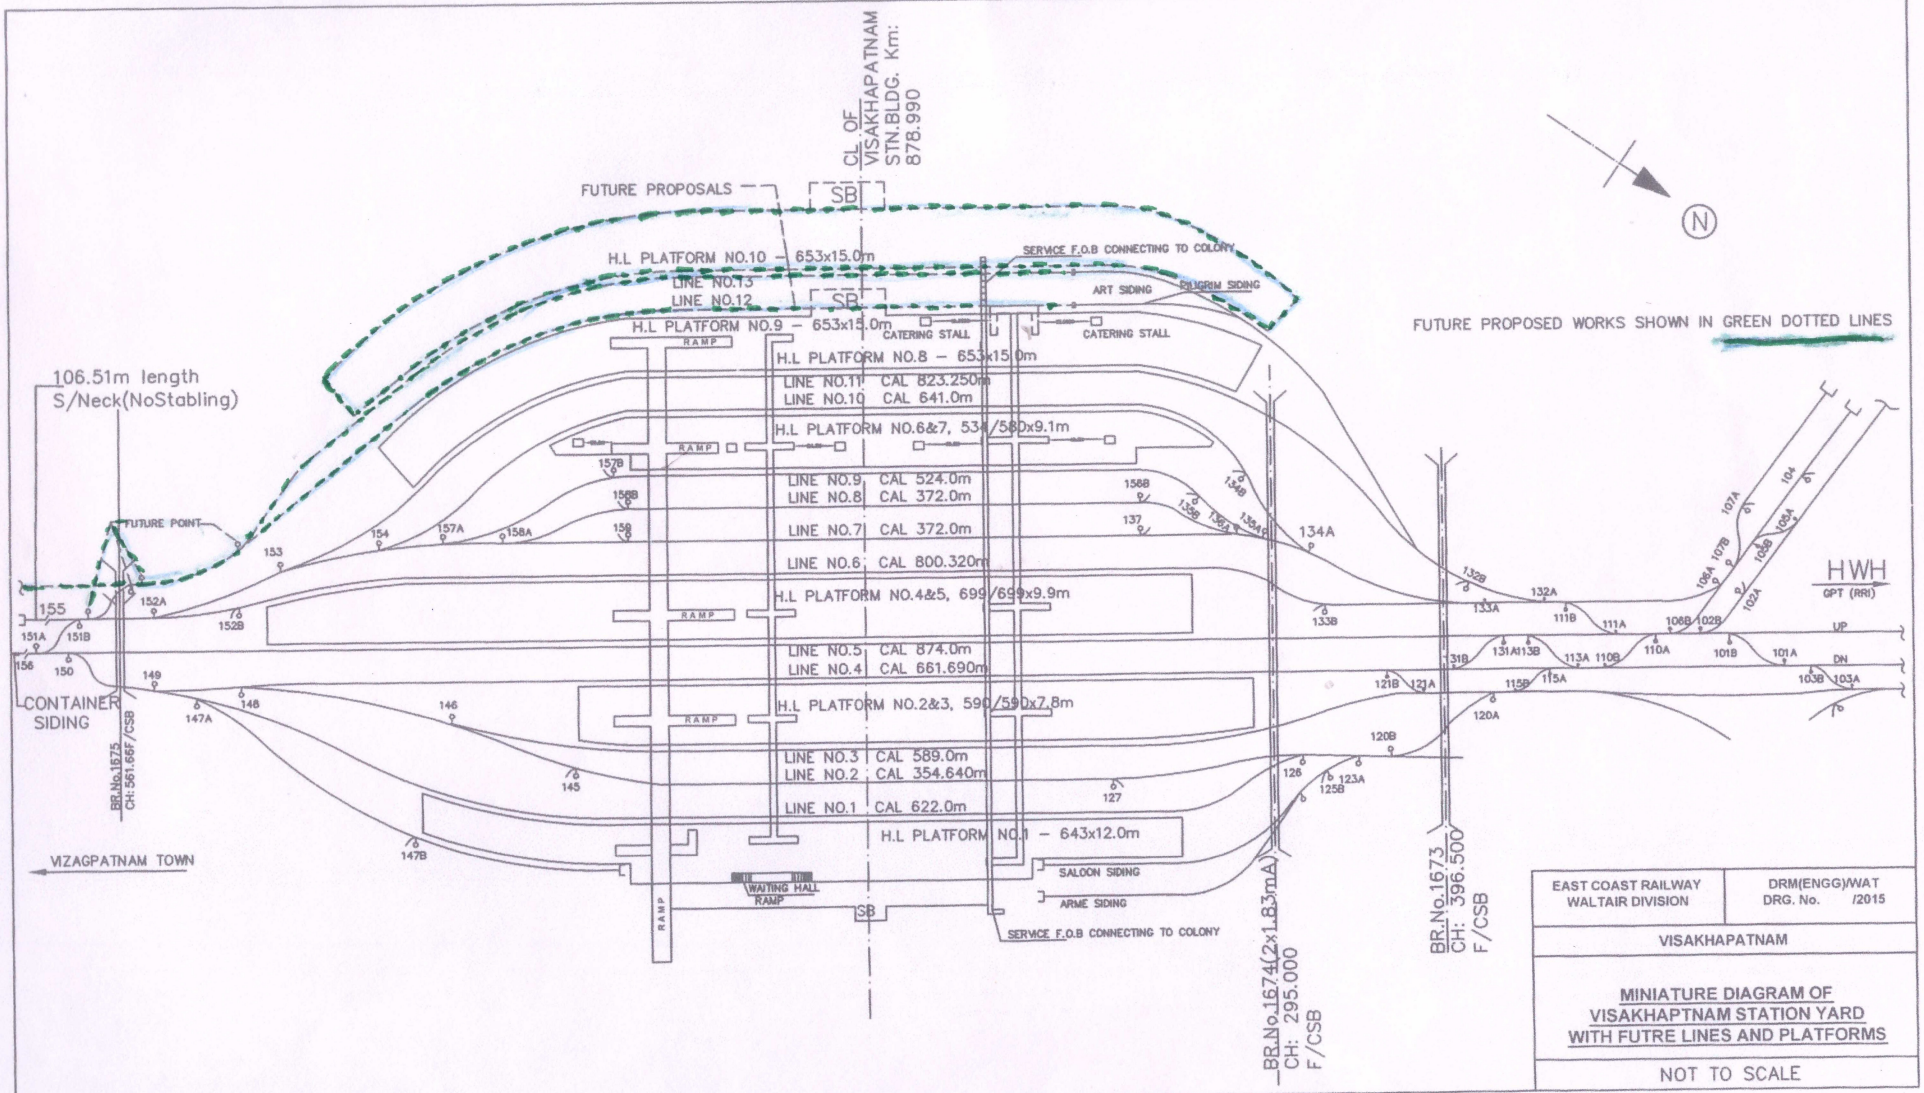

EAST COAST RAILWAY WALTAIR DIVISION	DRM(ENGG)/WAT DRG. No. /2015
VISAKHAPATNAM	
MINIATURE DIAGRAM OF VISAKHAPTNAM STATION YARD WITH FUTRE LINES AND PLATFORMS	
NOT TO SCALE	