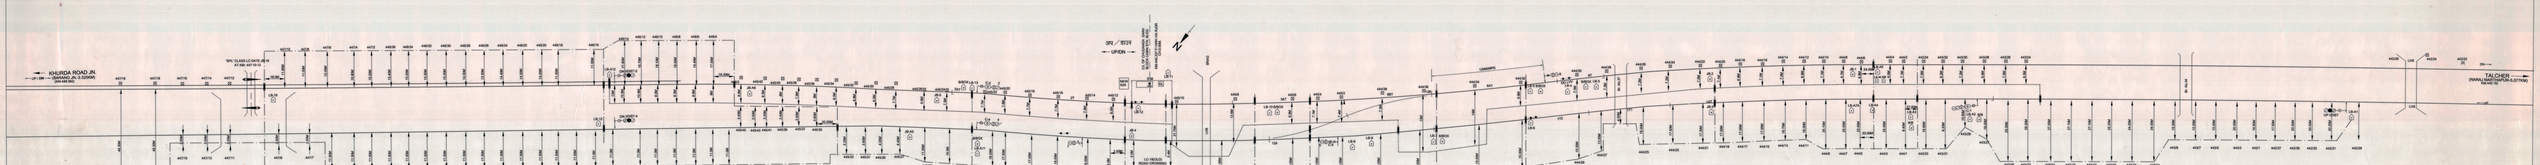
KHURDA ROAD JN
UP / DN
TAL CHER
(NAWALPUR-TALCHER-ELEPAN)
UP / DN
SPL / SSTR
UP-DN
SLOW CRAWLING ZONE
MAX SPEED 10 KMPH
SLOW CRAWLING ZONE
MAX SPEED 10 KMPH
ROAD UNDER BRIDGE
SALIA ROAD
SALIA ROAD
10% CLASS LC GATE 46 TO
47 KM 447.10 /E
LEVER FRAME
LEVER FRAME
LEVER FRAME