
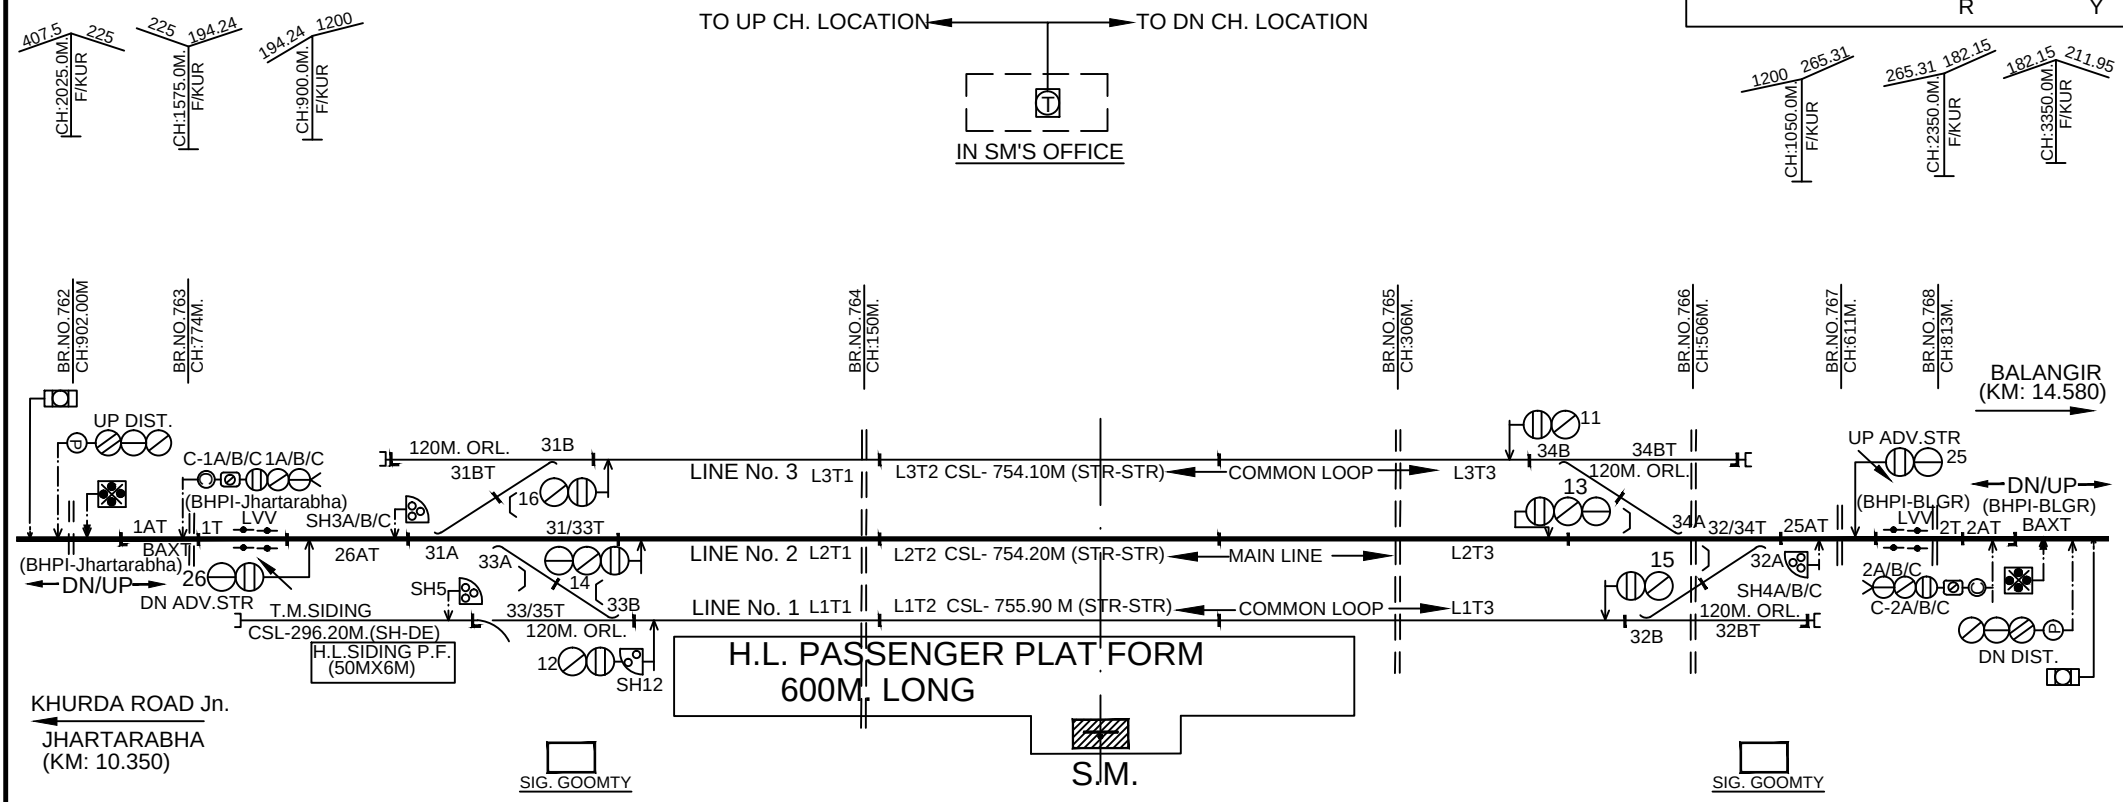
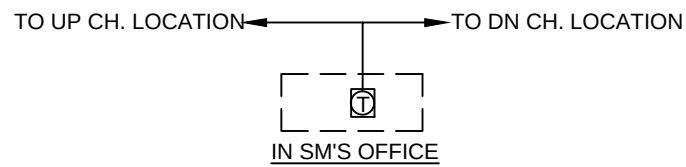


BICHHUPALI(BHPI)
 S.I. NO. 22134, ALT 'A',(E.I),CL-'B'.
 KM:-729.490 F/HWH,STD- II(R).

← **UP / DN** →

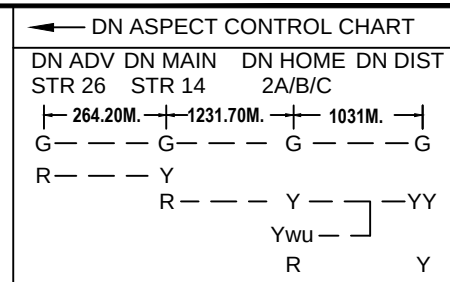

CRANK HANDLE CONTROL
FOR EMERGENCY
OPERATION OF POINTS

SL. NO.	CRANK HANDLE	CONTROL POINTS
1.	CH1	31. 34.
2.	CH2	32. 33.
3.	CH3	35.

V.D.U. FOR E.I. AT S.M.

TOTAL NUMBER OF CONTROLS :- 1 TO 50
 SIGNAL COTROLS : 1,2,3,4,5,11 - 16,25,26.
 POINTS & OTHERS CONTROLS : 31.32.33.34.35.
 SPARE : 6 - 10,17 - 24,27 - 30,36 - 50.

SYSTEM OF WORKING

No.	SYSTEM	SECTION	INSTRUMENT	LOCATION
1.	ABSOLUTE BLOCK	BICHHUPALI-BALANGIR	TLBI	SM's ROOM
2.	ABSOLUTE BLOCK	BHPI-JHARTARABHA	TLBI	SM's ROOM

NM:06.08.2021