




CHARMAL(CHAR)

I.P. NO:- S.I. 22199,(E.I.)
KM. 619.145 F/HWH,CL-'B'
STD OF INTERLOCKING - I I(R)

DN / UP

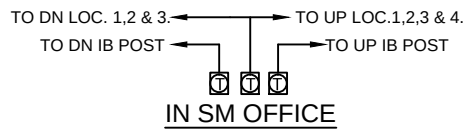

IN SM OFFICE

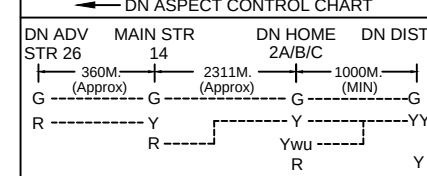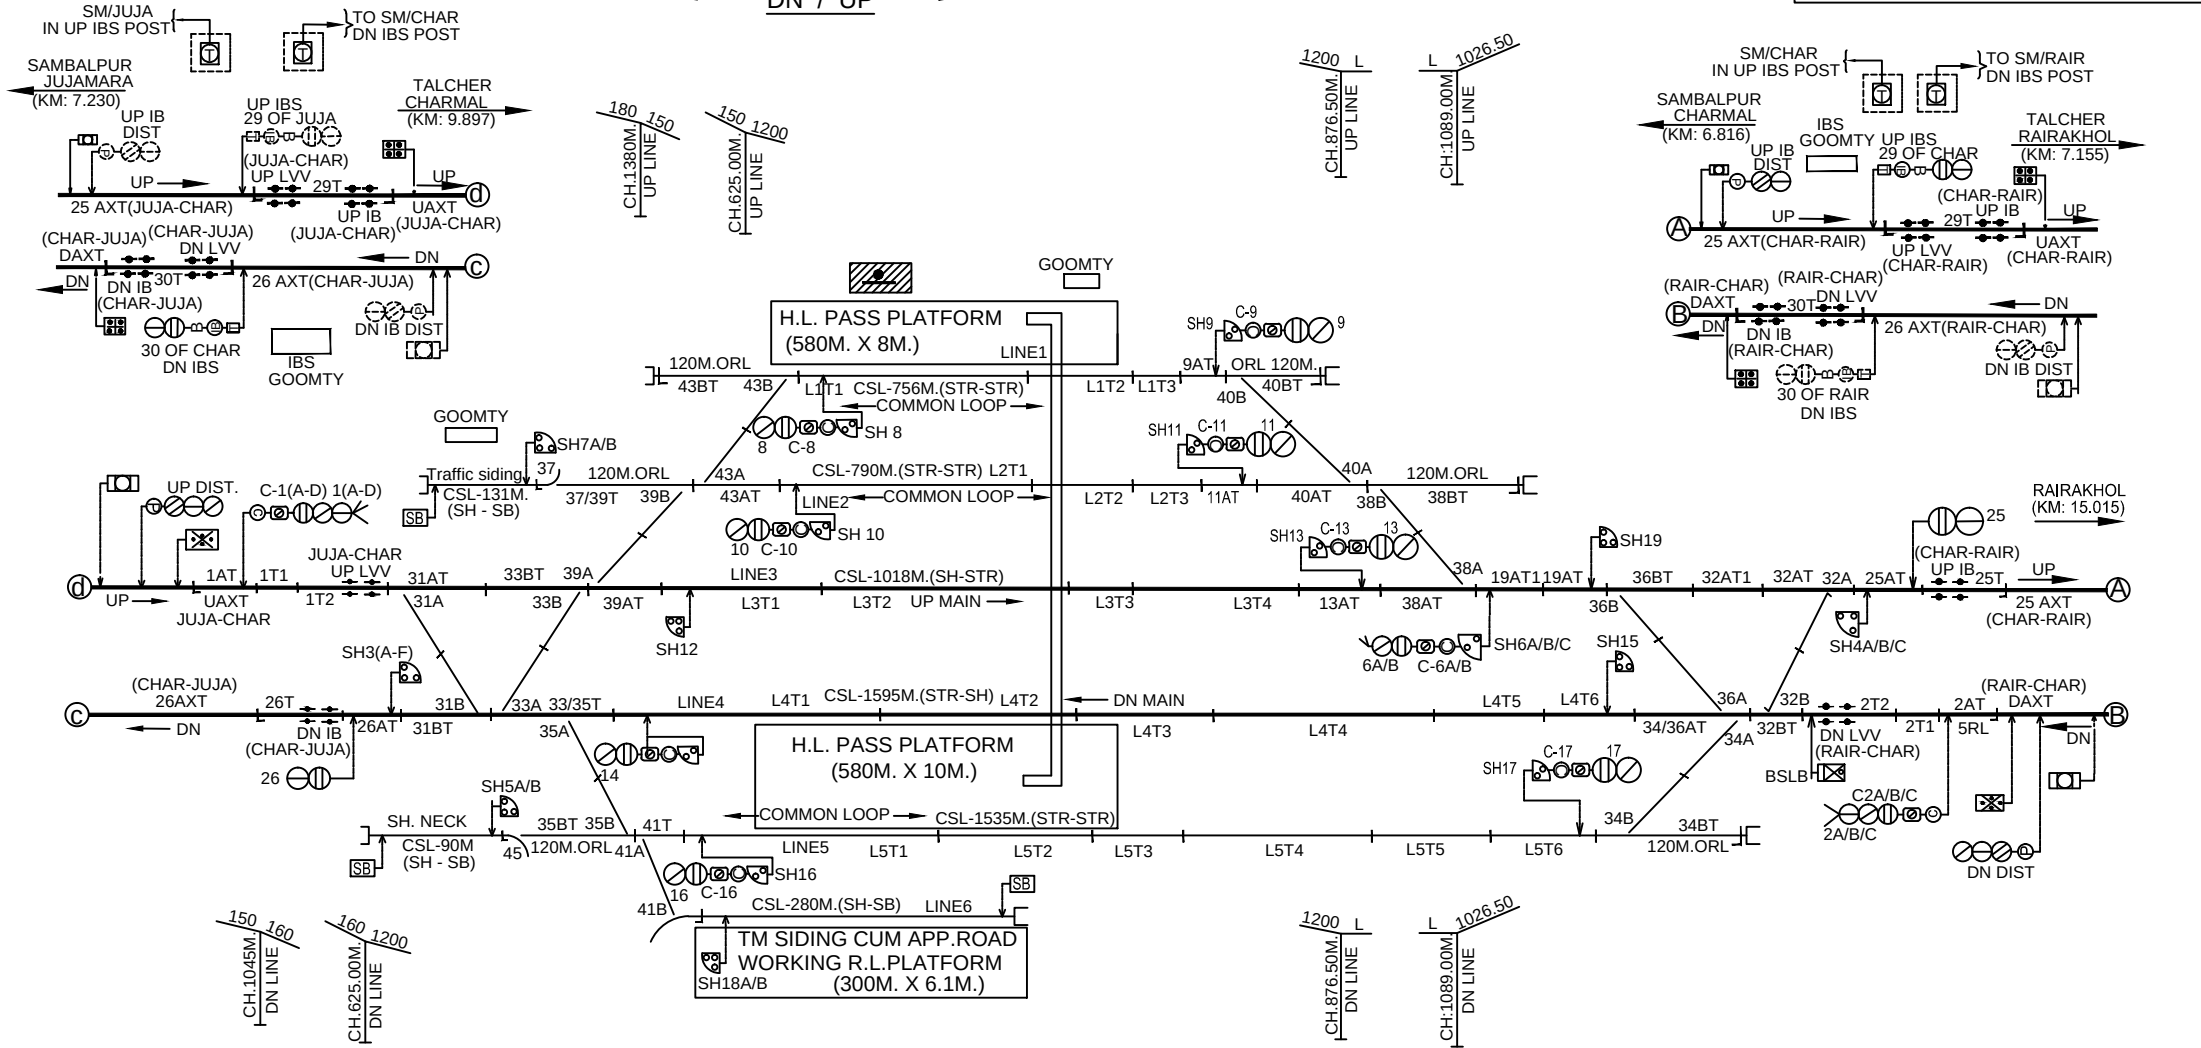

CRANK HANDLE CONTROL FOR EMERGENCY OPERATION OF POINTS

NO.	CRANK HANDLE	CONTROL POINTS
1.	CH1	31A/B. 33A/B.
2.	CH2	38A/B.
3.	CH3	43A/B. 40A/B.
4.	CH4	39A/B.
5.	CH5	34A/B. 35A/B.
6.	CH6	37.
7.	CH7	41A/B.
8.	CH8	32A/B. 36A/B.
9.	CH9	45.

SYSTEM OF WORKING

NO.	SYSTEM	SECTION	INSTRUMENT	LOCATION
1.	ABSOLUTE BLOCK	JUJA - CHAR	DLBI(SGE TYPE)	S.M.
2.	ABSOLUTE BLOCK	CHAR - RAIR	DLBI(SGE TYPE)	S.M.

IBS PROVIDED FOR SECTION CHARMAL - RAIRAKHOL & CHAR - JUJA.

VDU FOR EI AT S.M.

TOTAL NUMBER OF CONTROLS :- 1 - 50.
SIGNAL CONTROLS :- 1 - 30.
NUMERICALS USED :- 1 - 19.25.26.29.30.
SPARES :- 20 - 24. 27 - 28.
POINTS & OTHER CONTROLS :- 31 - 50.
NUMERICALS USED :- 31 - 41.43.45.
SPARES :- 42.44.46 - 50.