


SAMBALPUR CITY(SBPY)


I.P. NO:- S.I. 22222, ALT 'C', E.I.
KM:- 6.100 FROM SBP, STD- II(R)

DN / UP

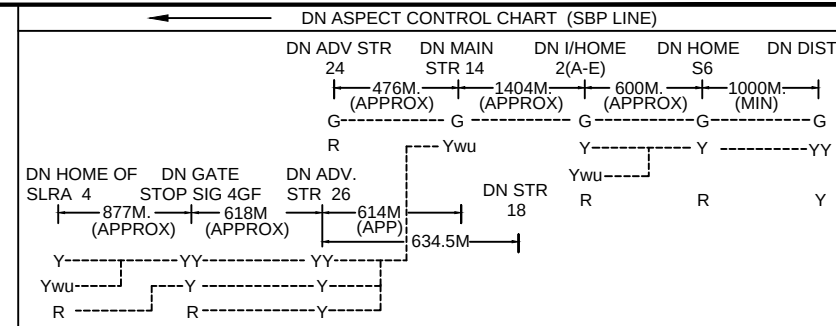


CONTROL PANEL IN S.M

TOTAL NO OF CONTROLS: 1 - 60.
SIGNAL CONTROLS:- 1 TO 30.
NUMERICALS USED :- 1 - 10.12 - 27.
SPARE:- 11.28.29.30.
POINTS & OTHER CONTROLS:- 31 TO 60.
POINTS & OTHER CONTROLS:- 31 - 46.48.49.
SPARE:- 47.50 - 60.

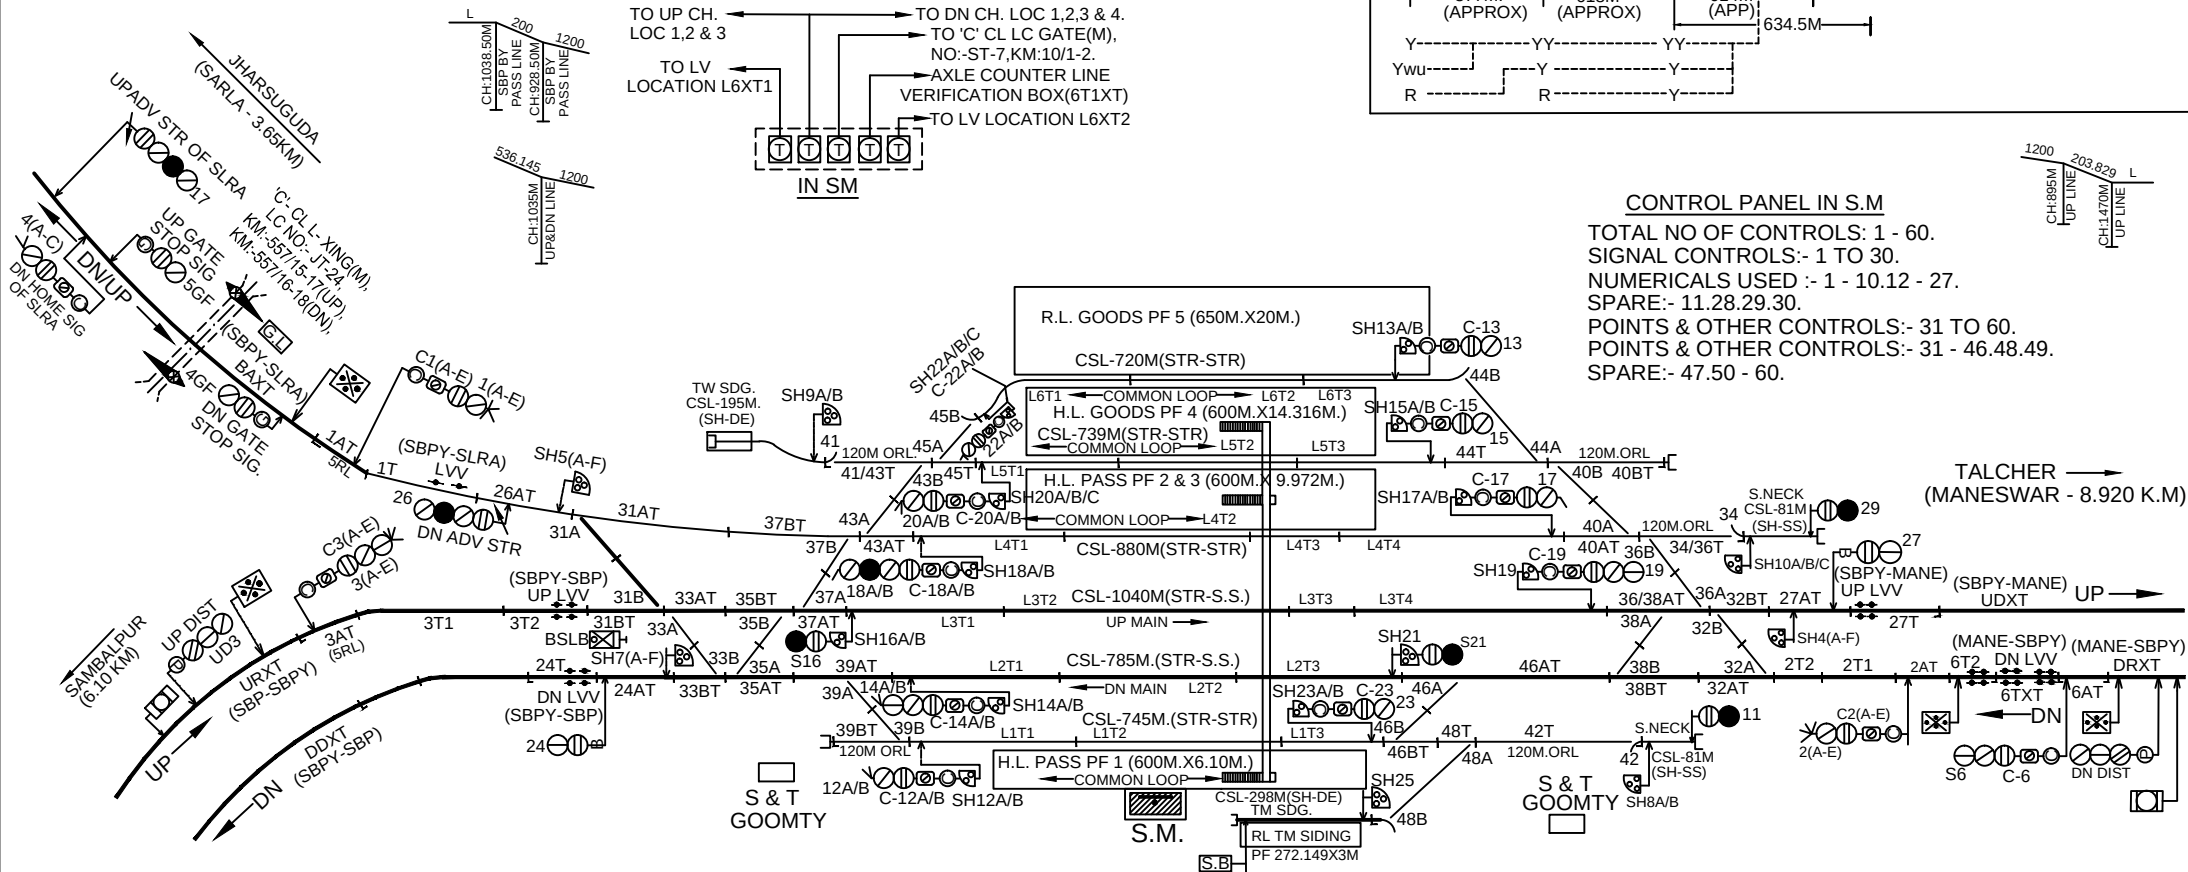

NM:21.09.23

UP ASPECT CONTROL CHART (SBP BY PASS LINE)

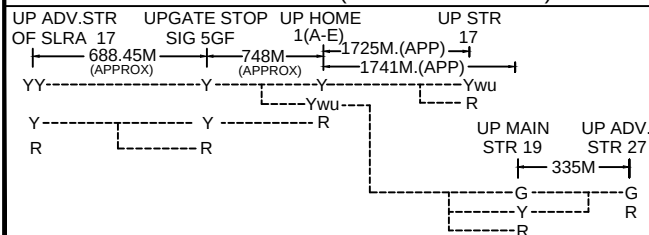

SYSTEM OF WORKING

NO.	SYSTEM	SECTION	INSTRUMENT	LOCATION
1.	ABSOLUTE BLOCK	SBPY-MANE	DLBI (SGE TYPE)	SM/ROOM
2.	ABSOLUTE BLOCK	SBPY-SBP	DLBI (SGE TYPE)	SM/ROOM
3.	ABSOLUTE BLOCK	SBPY-SLRA	TLBI (DAIDO TYPE)	SM/ROOM

