


DN ASPECT CONTROL CHART


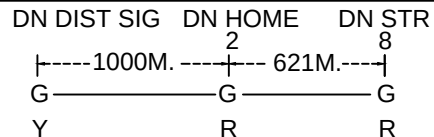


BPSL BLOCK CABIN

S.I. NO. 22124 ALT-'C', (P.I)
KM:524.327F/HWH, STD- II(R), CL-'SPL'
CH:5127F/LPG, CH:3669 F/BXQ
KM:524/10-8(DN), KM:524/7-9(UP)

UP / DN

UP ASPECT CONTROL CHART

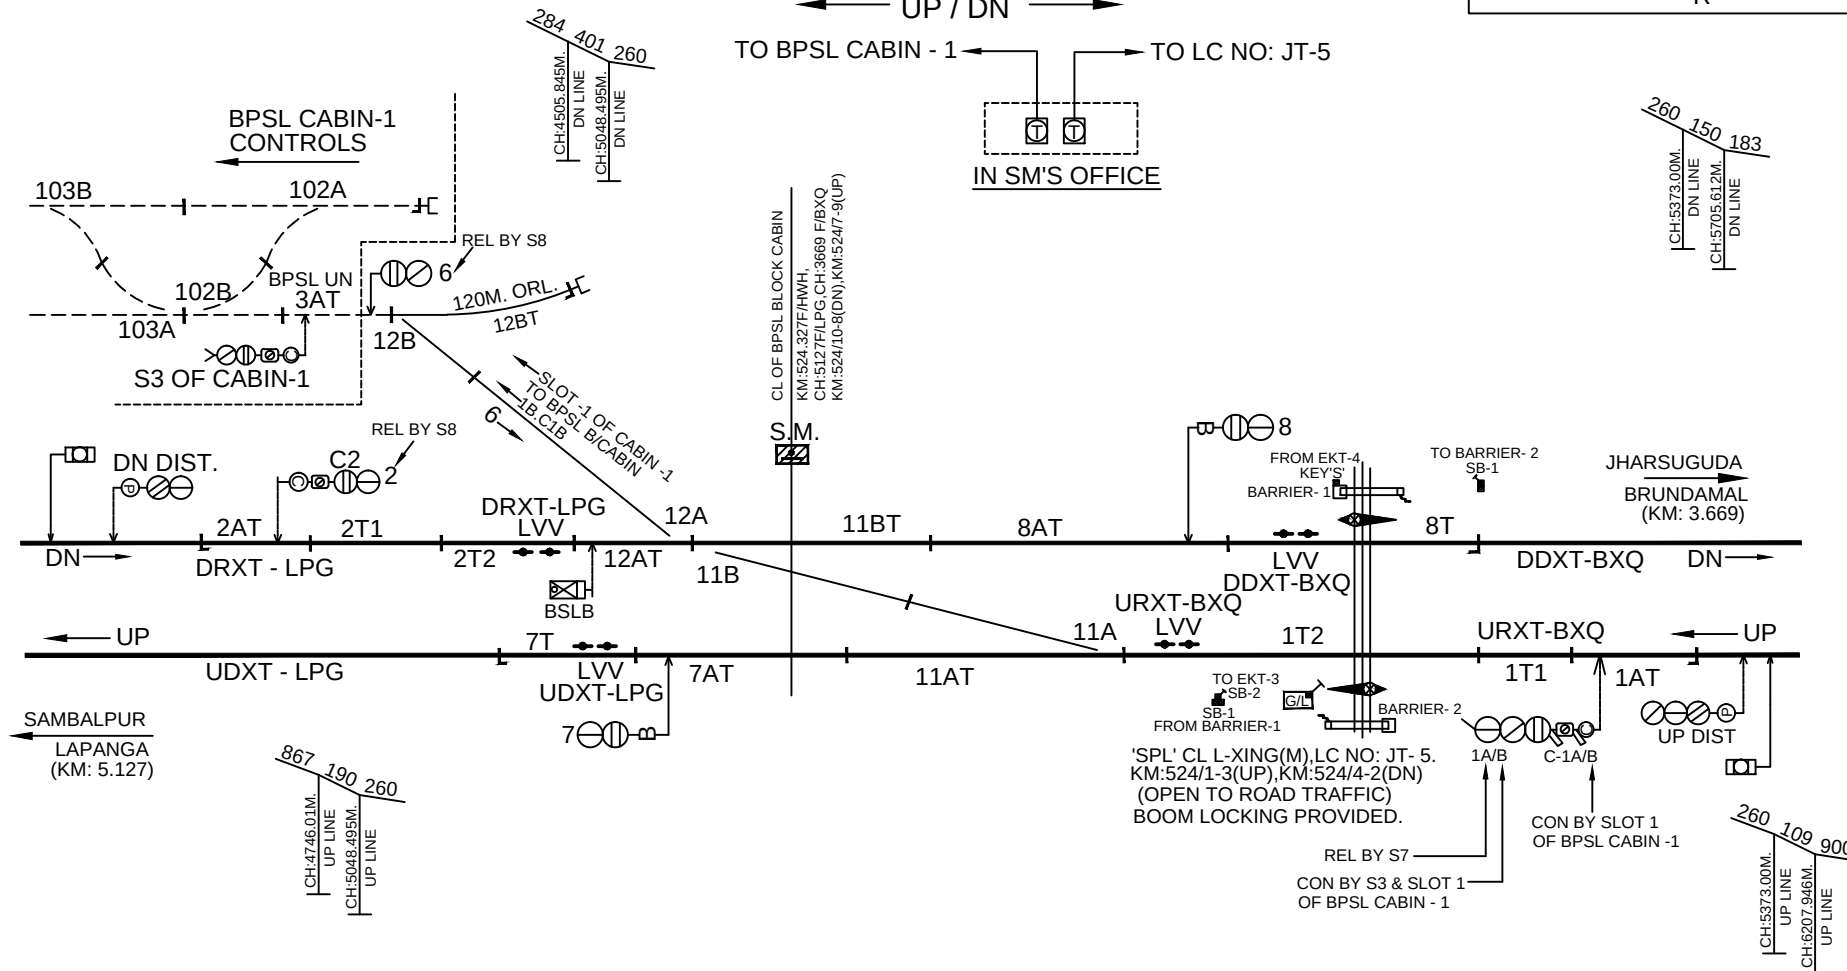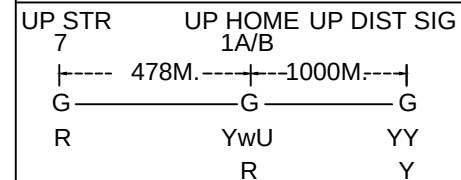

CRANK HANDLE GROUPING FOR EMERGENCY OPERATION OF POINTS

SL. NO.	CRANK HANDLE	CONTROL POINTS	AVAILABLE AT
1.	CH1	11A/B.	SM ROOM
2.	CH2	12A/B.	SM ROOM

CONTROL PANEL IN S.M.

TOTAL NUMBER OF CONTROLS :- 1 TO 20
SIGNAL CONTROLS :- 1. 2. 6. 7. 8.
POINTS & OTHER CONTROLS :- 11. 12. 19.
SPARE :- 3.4.5.9.10.13.14.15.16.17.18.20.

SYSTEM OF WORKING

No.	SYSTEM	SECTION	INSTRUMENT	LOCATION
1.	ABSOLUTE BLOCK	BPSL BLOCK CABIN - LPG	DLBI	SM's ROOM
2.	ABSOLUTE BLOCK	BPSL BLOCK CABIN - BXQ	DLBI	SM's ROOM
3.	INTER SLOTING	BPSL B.CABIN - BPSL CABIN-1	----	SM's ROOM