
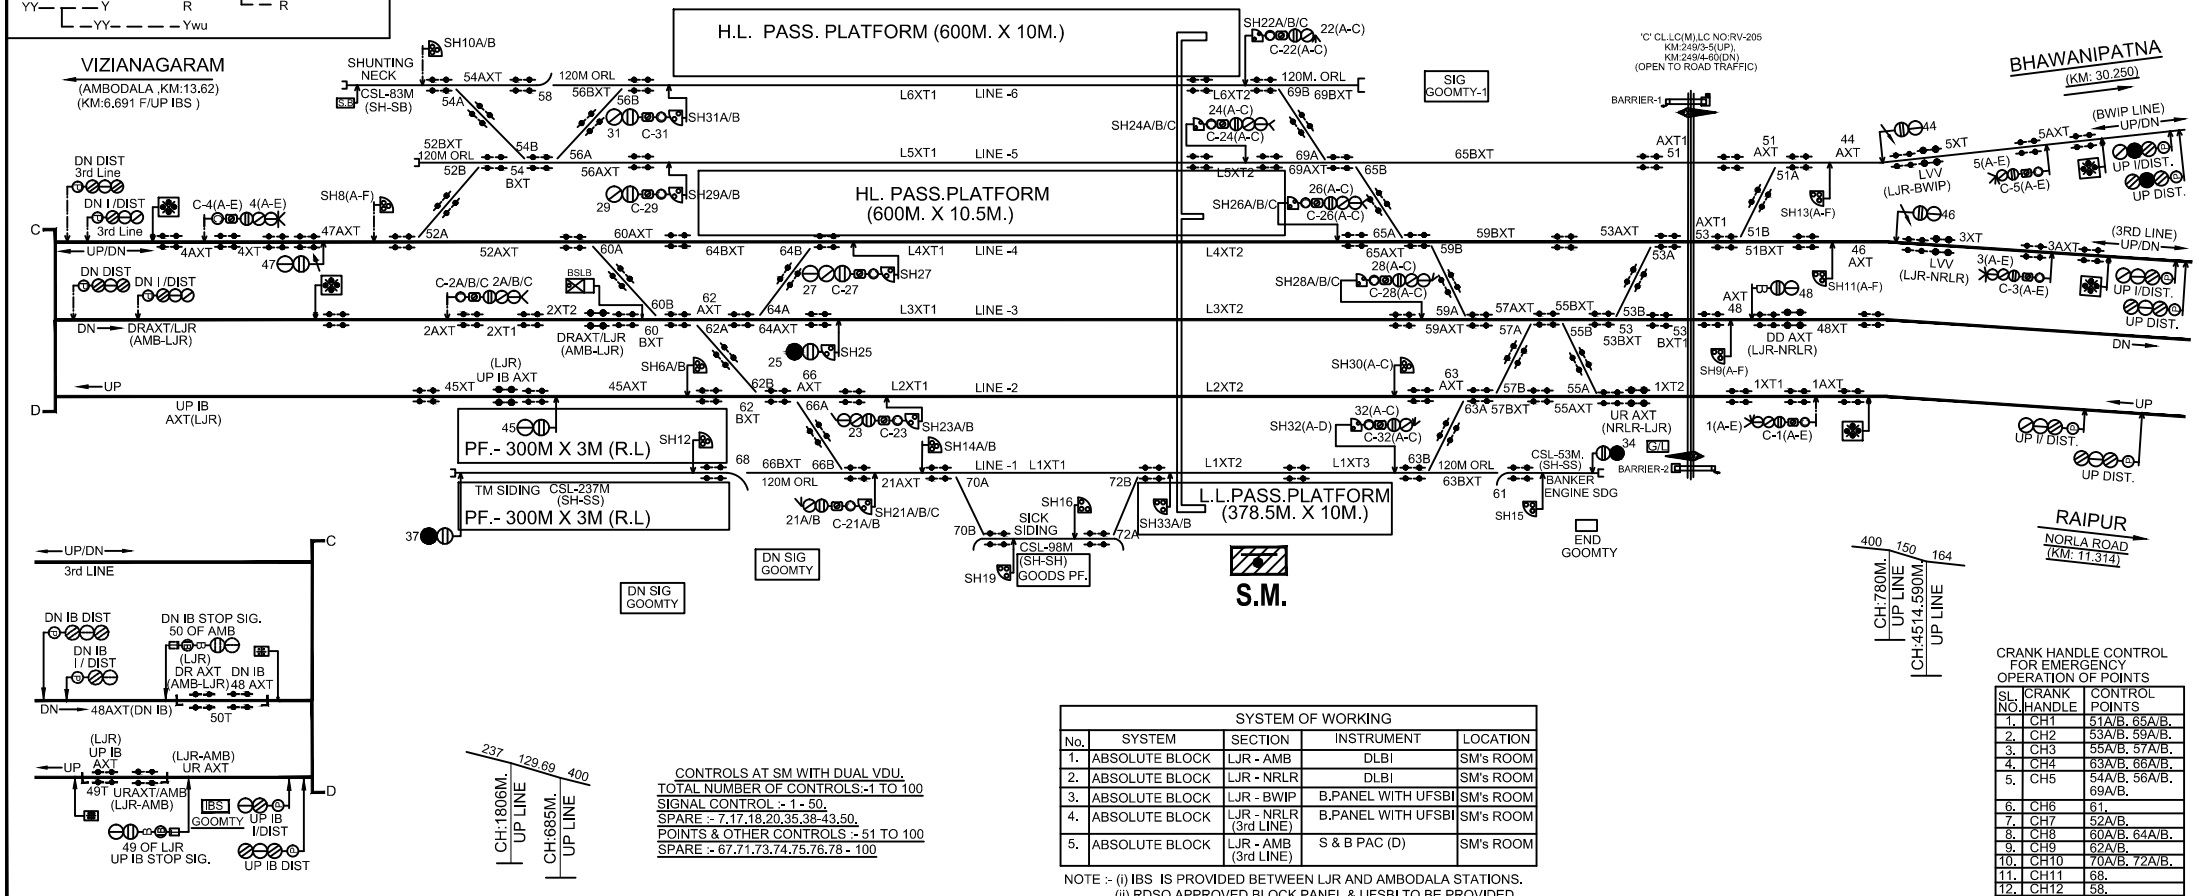
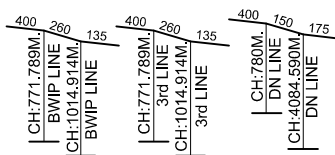
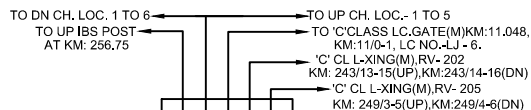
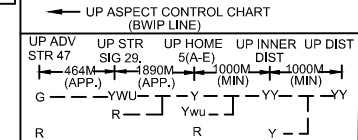
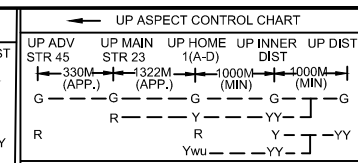


LANJIGARH ROAD JN.(LJR)

I.P. NO:- S.I. 22229, PH- II, STD-III, CL-'B'.

E.I., KM:- 249.821 (F/RAIPUR)

← UP / DN →

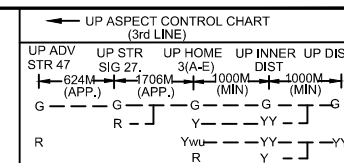

SYSTEM OF WORKING				
No.	SYSTEM	SECTION	INSTRUMENT	LOCATION
1.	ABSOLUTE BLOCK	LJR - AMB	DLBI	SM'S ROO
2.	ABSOLUTE BLOCK	LJR - NR LR	DLBI	SM'S ROO
3.	ABSOLUTE BLOCK	LJR - BWIP	B.PANEL WITH UFSBI	SM'S ROO
4.	ABSOLUTE BLOCK	LJR - NR LR (3rd J, INE)	B.PANEL WITH UFSBI	SM'S ROO
5.	ABSOLUTE BLOCK	LJR - AMB (3rd J, INE)	S & B PAC (D)	SM'S ROO

NOTE :- (i) IBS IS PROVIDED BETWEEN LJR AND AMBODALA STATIONS.
(ii) RDSO APPROVED BLOCK PANEL & UESBI TO BE PROVIDED.

SL. NO.	CRANK HANDLE	CONTROL POINTS
1.	CH1	51A/B, 65A/B.
2.	CH2	53A/B, 59A/B.
3.	CH3	55A/B, 57A/B.
4.	CH4	83A/B, 66A/B.
5.	CH5	54A/B, 56A/B, 69A/B.
6.	CH6	61.
7.	CH7	52A/B.
8.	CH8	80A/B, 64A/B.
9.	CH9	62A/B.
10.	CH10	70A/B, 72A/B.
11.	CH11	68.
12.	CH12	58.