CABLE ROUTE PLAN FOR BHC- RLJC SECTION INCONNECTION WITH 3RD LINE WORK BETWEEN BHC- NRG.

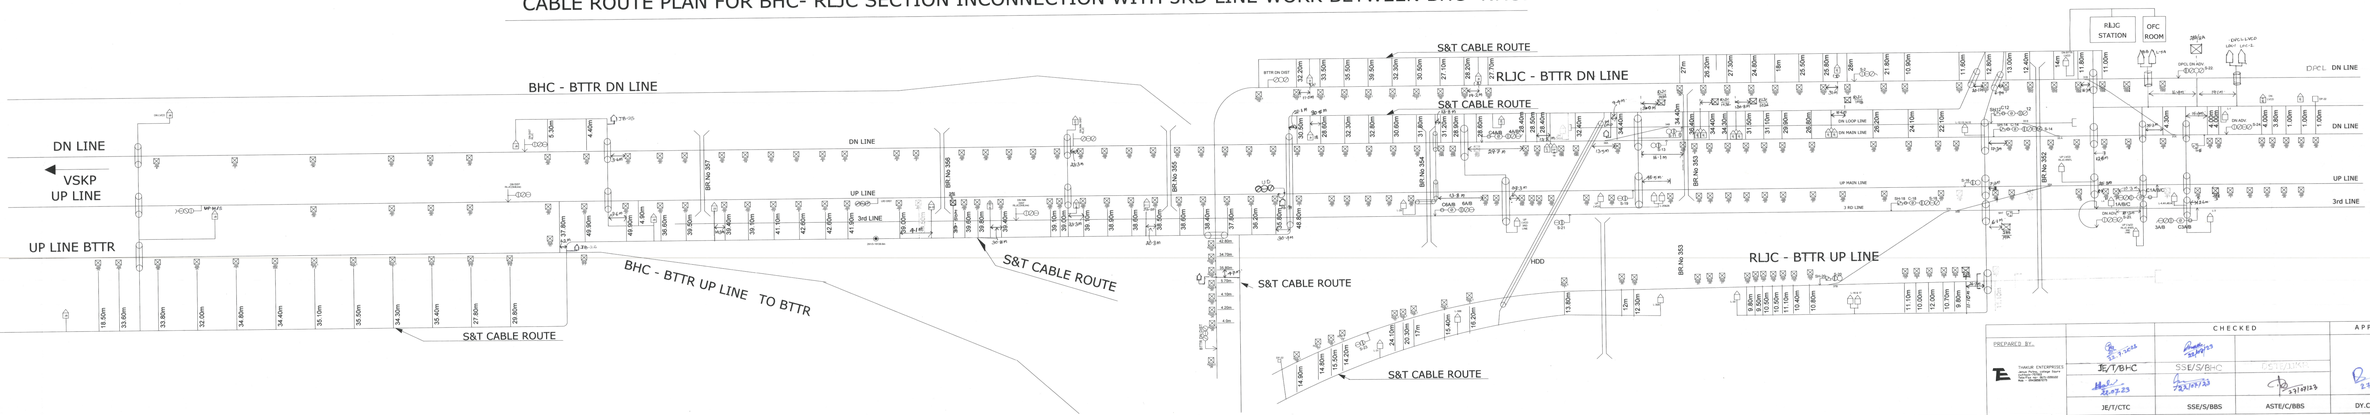

PREPARED BY.	CHECKED			APPROVED
TRANSIK ENTERPRISES				
JE/T/BHC	SSE/S/BHC			
JE/T/CTC	SSE/S/BBS	ASTE/C/BBS		DY.CSTE/C/BBS