EAST COAST RAILWAY

SYSTEM MAP OF WALTAIR DIVISION

CORRECTED UP TO 31ST MARCH 2021

पैमाना : 1 से.मी. = 12.5 कि.मी. ● Scale : 1 Cm. = 12.5 Km.

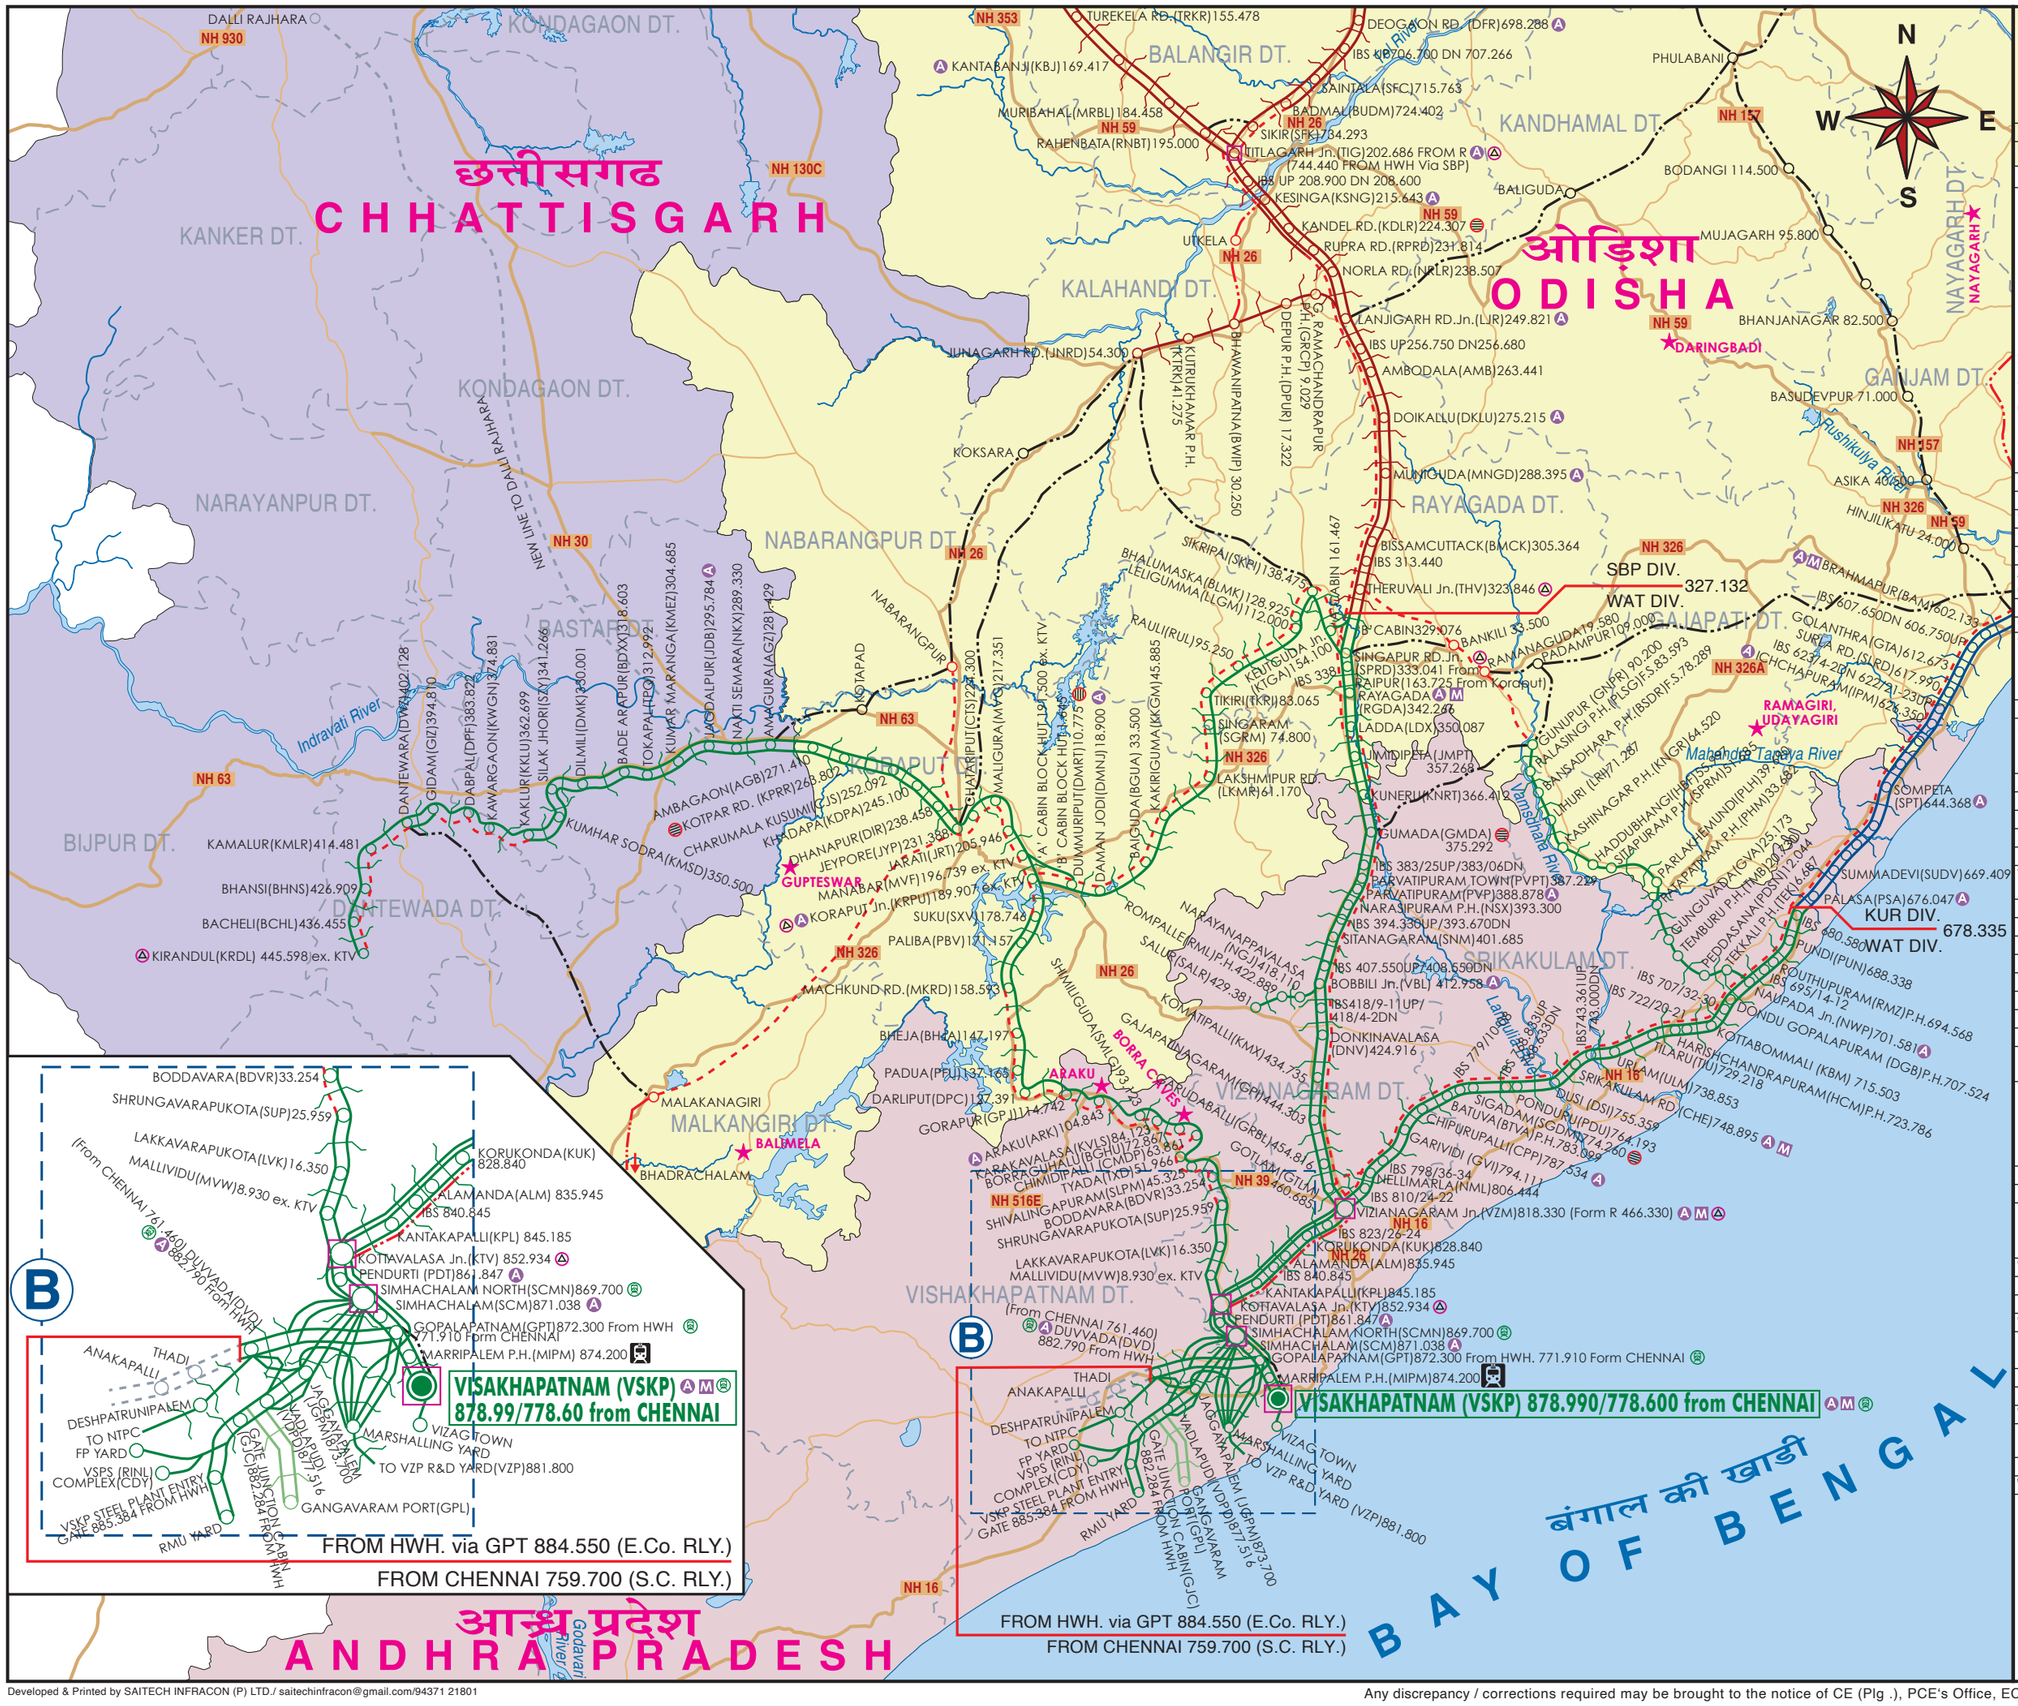

LEGEND

B. G. SINGLE LINE	DIVISIONAL HEAD QUARTERS (SBP ◉ KUR)
B. G. NEW LINE IN PROGRESS	RAILWAY HEAD QUARTERS (VSKP)
B. G. DOUBLE LINE	DISTRICT BOUNDARY
B. G. DOUBLING IN PROGRESS	RIVER
B. G. MULTIPLE LINE	NATIONAL HIGHWAY
PROPOSED 3RD LINE	STATE HIGHWAY
PROPOSED 4TH LINE	IMPORTANT TOURIST PLACES
SURVEY IN PROGRESS	LOCO DIESEL/ELECTRIC SHED
SURVEY COMPLETED	HDN ROUTE
OTHER RAILWAY	HUN ROUTE
ELECTRIFIED LINE SINGLE / DOUBLE / MULTIPLE B. G.	MULTI FUNCTIONAL COMPLEX (M)
	ADARSH STATION (A)
	AUTO SECTION (R)
	LONG HAUL LOOPS

ELECTRIFIED ROUTE

DIVISION	ROUTE KM.	RUNNING TRACK KM.	TRACK KM.
SBP	1106.444	1758.622	2353.155

NEW LINES IN PROGRESS

SECTION	KM.	SECTION	KM.
JAYPORE - MALKANAGIRI	130.000	JAYPORE - NABARANGPUR	38.000
GUNUPUR - THERUVALI	79.150		

DOUBLING IN PROGRESS

SECTION	KM	SECTION	KM
SIMHACHALAM - GPT BY PASS	2.070	KORAPUT - SINGAPUR RD.	164.000
KOTTAVALASA - JAGDALPUR	185.276	KIRANDUL - JAGDALPUR	75.581
KHURDA RD. - VIZIANAGARAM BY-PASS	14.000	VIZIANAGARAM - TITLAGARH (3rd Line)	264.600

SURVEY IN PROGRESS

4th Line Between VZM - KOTTAVALASA
Flyover at SINGAPUR RD. B CABIN & KORAPUT A CABIN
Flyover at VIZIANAGARAM (Updating)

NEW SURVEYS SANCTIONED IN 2021-22

NIL

HDN ROUTE

3rd Line Between VZM & KTV, 4th Line Between KTV & SCMN

HUN ROUTE

THERUVALI - VIZIANAGARAM, KORAPUT - SINGAPUR RD.
KIRANDUL - KORAPUT - KOTTAVALASA

25 T AXLE LOAD RAKE MOVEMENT ROUTE

KRDL - KRPU - KTV - VSKP, KRPU - RGDA - VZM - VSKP

AUTO SECTION

DVD - GPT, SCMN - GPT - VSKP

B. G. SECTION, GROUPWISE

A	----------	---------	E	VBL - SALR	16.423
B	PSA - VSKP - DVD	212.812		SCMN - VSPS	11.676
C	----------	---------		SCMN - VDPD	6.696
D Spl.	SPRD - VZM	139.198		VSPS GATE JN. - KAPM	9.816
	KTV - KRPU - KRDL	445.598		SCMN - DVD	2.586
D	SPRD - KRPU	163.725		(BY PASS LINE)	
				VDPD - DVD	4.168
				MVF - DMRT	1.228
				KTGA - THV	2.318
				NWP - GNPR	90.200

TOTAL = 1106.444 Km.

DETAILS OF LEVEL CROSSING

DIVISION	MANNED ROUTE B	'D' SPL	D	E	TOTAL	UN-MANNED TOTAL
WALTAIR	64	90	2	63	219	0

DETAILS OF BRIDGES

DIVISION	IMPORTANT	MAJOR	MINOR	TOTAL
WALTAIR	05	419	4268	4692

STATEMENT SHOWING CATEGORY WISE NO. OF STATIONS

DIVISION/GROUP	CATEGORY OF STATION NSG 1	NSG 2	NSG 3	NSG 4	NSG 5	NSG 6	HG 1	HG 2	HG 3	TOTAL
WALTAIR	0	1	1	5	11	77	2	11	9	117

DIVISION WISE ROUTE KILOMETERS, RUNNING TRACK KILOMETERS, TRACK KILOMETERS

DIVISION	COLOUR	ROUTE KILOMETER	RUNNING KILOMETER	TRACK KILOMETER
WALTAIR		1106.444	1758.622	2353.155

31.5.2021
(K.V.V. Narasimha Rao)
DY. CHIEF ENGINEER (Plg.)

31/05/2021
(S. K. Maurya)
CHIEF PLG. & DESIGN ENGINEER

Developed & Printed by SAITECH INFRACON (P) LTD./ saitechinfracon@gmail.com/94371 21801

Any discrepancy / corrections required may be brought to the notice of CE (Plg .), PCE's Office, ECo. Rly., Bhubaneswar. Tel. 50520 (Rly.), 0674 - 2303210 (P&T)