LAYOUT OF CARRIAGE REPAIR WORKSHOP,MANCHESWAR

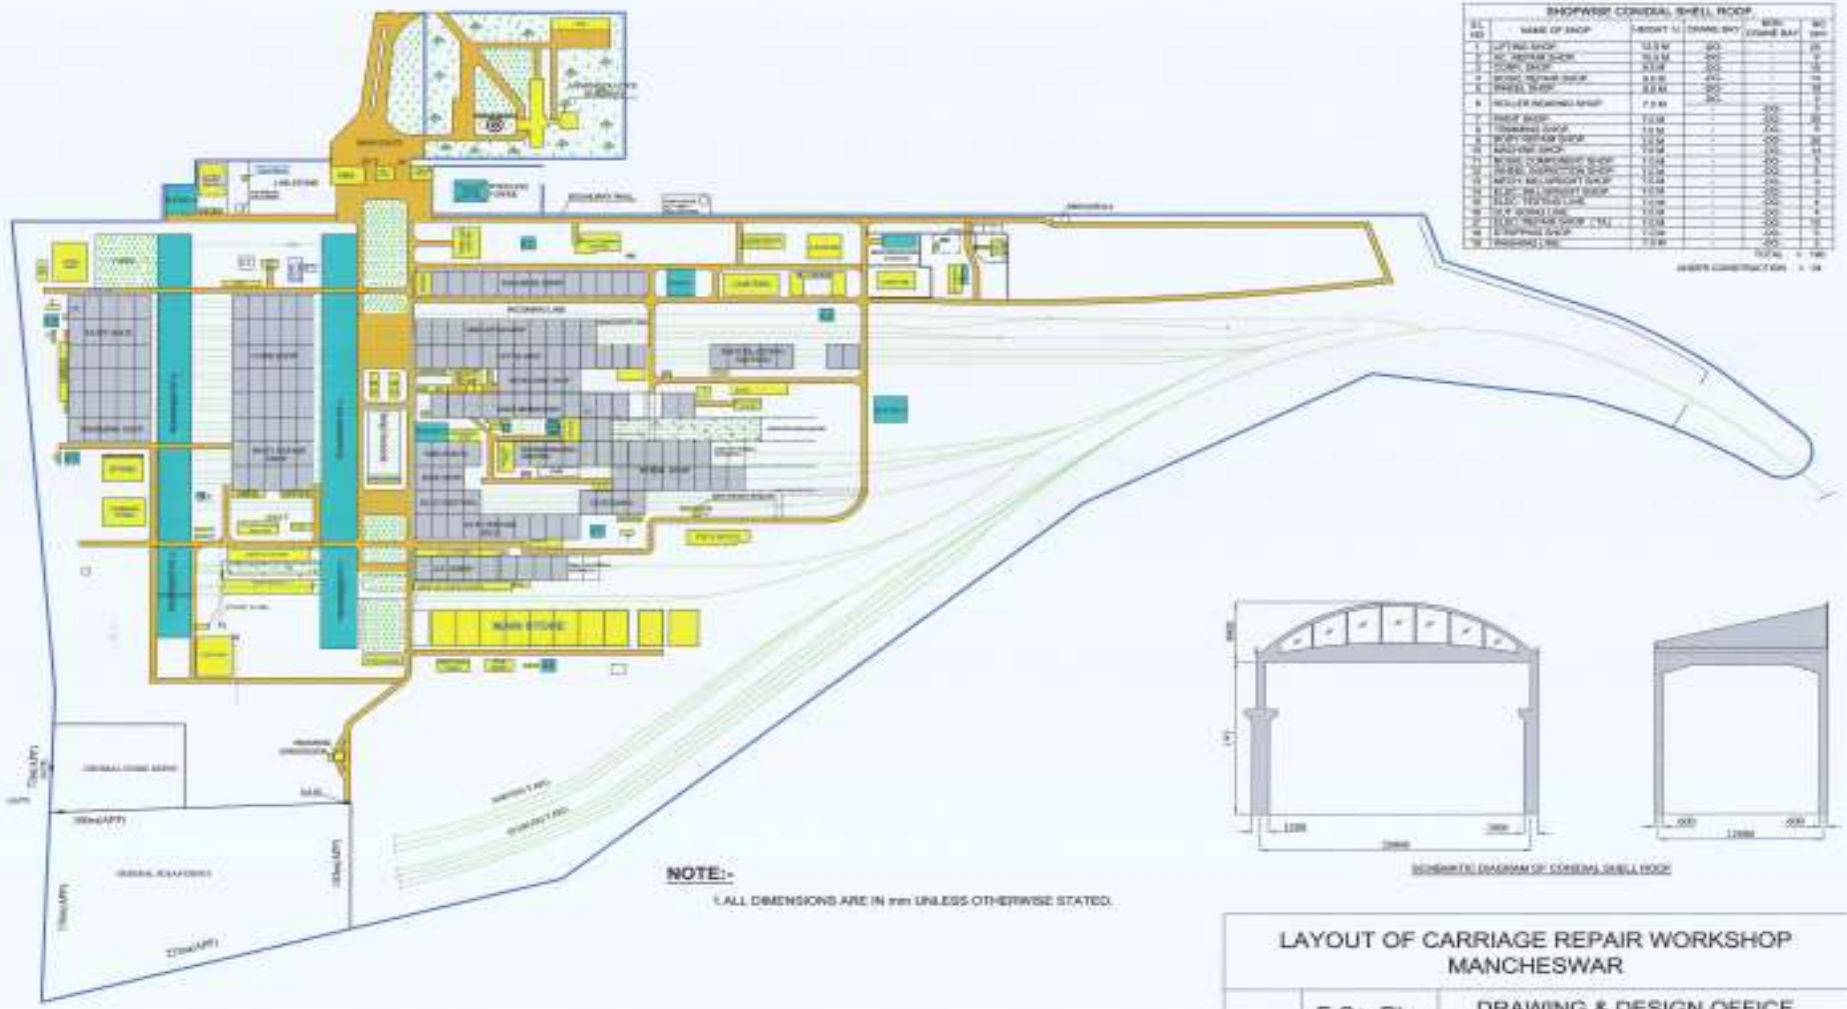

LAYOUT OF CARRIAGE REPAIR WORKSHOP
MANCHESWAR

E.Co. Rly.

DRAWING & DESIGN OFFICE
CARRIAGE REPAIR WORKSHOP, MANCHESWAR

Dy. CME (Prod).....

D

C

DRAWING No. :- MW/M- 406 /C