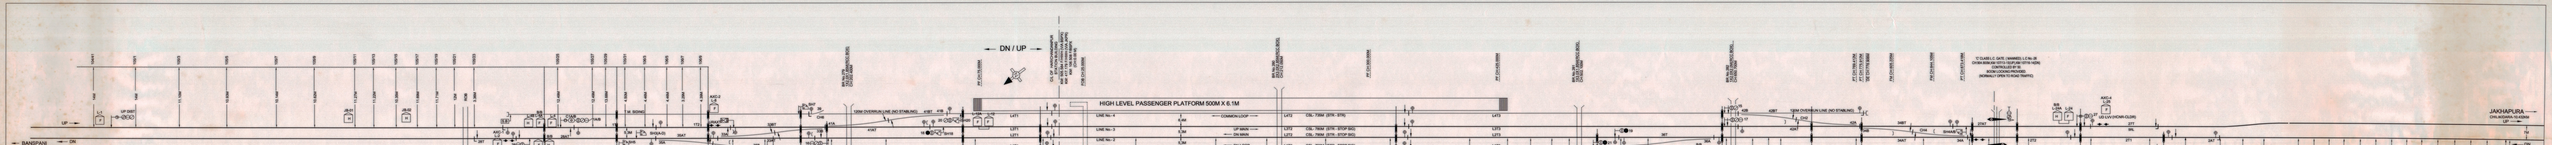

CHECKED BY			SCALE	E.Co.R.	E.C.Rs/RAILWAY				CABLE ROUTE PLAN	HARICHANDANPUR	SH NO: 1
PMC	RAIL VIKAS NIGAM LIMITED				CHECKED		APPROVED BY				
REDIETHOUR	SEDIETHOUR	Sr. MANAGER(S&T)RB	1:1000	DIV-KSJB	SEETTLEKOUR	SHEMSHOUR	AATEGUAR	SLDEEPOUR		CODE:HCNR CLASS:-'B'	SI:21230 CC