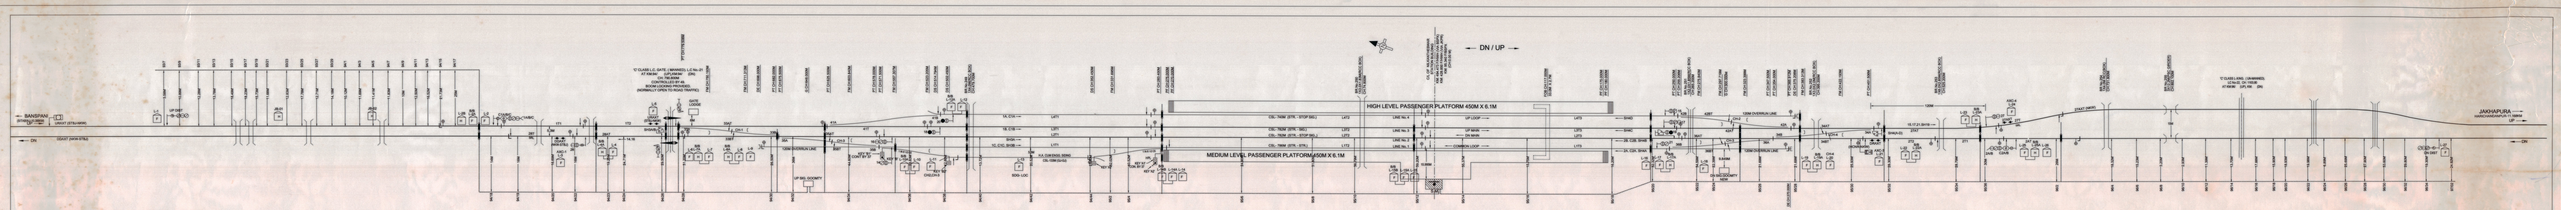

CHECKED BY			E.C.o.R.	SCALE	E.C.o.R.RAILWAY				CABLE ROUTE PLAN	NILKANTHESWAR	DRG No. 1
PMC	RAIL VIKAS NIGAM LIMITED			1:1000	CHECKED		APPROVED BY			CODE: NKW KM: 95.340 F/BSPX CLASS : 'F'	SI.21232 CRP
RERN/THOUR	RERN/THOUR	Sr. MANAGER(S&T)RBS	DEV.MLR		BHUBANESWAR	BHISMAGIRI	HATGARH	N.DETAILS			