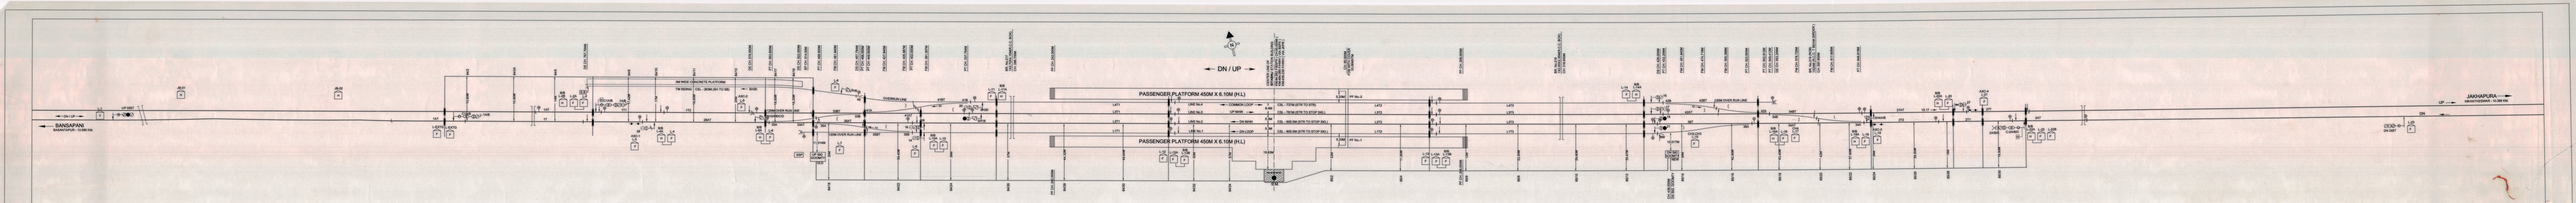
DN / UP
BANSAPANI
JAKHAPURA
PASSENGER PLATFORM 450M X 6.10M (H.L)
PASSENGER PLATFORM 450M X 6.10M (H.L)
NOTE:
1. NEW SIGNALLING CABLE ROUTE
2. TRACK CROSSING

| CHECKED BY | | |